


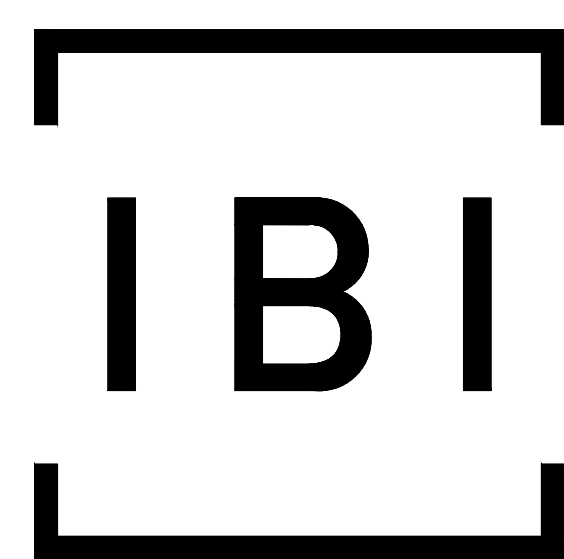

IBI GROUP
 Suite 700 – 1285 West Pender Street
 Vancouver BC V6E 4B1 Canada
 tel 604 683 8797 fax 604 683 0492
ibigroup.com



WESTSTONE GROUP
 315-133338 Central Ave,
 Surrey, BC V3T 0M3

INNOVATION VILLAGE

9525 King George Boulevard


This is a general DP application focused on subdivision. The renderings have been included to demonstrate massing but have not been detailed to include building materials. Final building designs will be submitted at the building specific DP stage.

General Development Permits (DPs) are primarily utilized for sites with multiple buildings that are part of a phased project. The General DP can cover the entire site while Detailed DPs will be completed for each phase or building.

As General DPs must go to Council, the timeline for a General DP is similar to that of a Detailed DP, though it may be slightly shorter in some cases. The overall process for the applicant may be longer, however, as the Detailed DP must subsequently go to Council as well.

General DPs for the following types of projects are reviewed by the Advisory Design Panel:

- multiple residential development projects four (4) storeys or higher, with a proposed density over 75 units per hectare (30 units per acre);
- commercial development projects where,
 - the FAR (floor area ratio) is 0.5 or higher; or
 - the floor area exceeds 2000 sq. m. (21,500sq. ft.)
- mixed use development with a multi-unit residential use component;
- significant industrial or mixed employment development projects as referred by the Department
- any other development project considered to be significant by the Planning and Development Department in terms of:
 - location (such as major road intersection, gateway, town centres), or,
 - visual impact (such as substantially tall buildings or structures), or,
 - size (such as over 2000 sq. m.(21,500 sq. ft.); and;
- any other matters related to the City's overall or specific urban design or architectural design issues or policies.

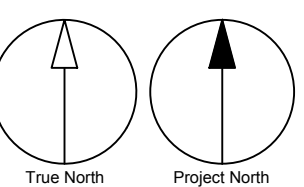

CLIENT WESTSTONE GROUP		
10090 152nd St Surrey, BC		
COPYRIGHT This drawing has been prepared solely for the intended use. This is a representation of information for your purpose and does not constitute an offer or a contract. It is intended for use by the client only and is not to be used for any other purpose. The client is responsible for the accuracy of the information and for the use of the drawing. 
PLEASE CONSULT LEGAL ENTITY is a member of the BCI Group of companies		
ISSUES		
No.	DESCRIPTION	DATE
NOT FOR CONSTRUCTION		
PLEASE CONFIRM KEY PLAN BOX		
CONSULTANTS		
SEAL		
IBI  Please select the Correct Office Region Before using this Logo		
PROJECT 9525 King George 9525 King George Blvd. Surrey, BC		
PROJECT NO: 120102		CHECKED BY: User
DRAWN BY: User		APPROVED BY:
PROJECT MGR:		
SHEET TITLE Survey		
SHEET NUMBER A0.0		ISSUE

COMMUNITY OF CARE: INNOVATION VILLAGE PROJECT CONCEPT

Innovation Village is a comprehensive residential, medical facility and commercial development. Located on 5.1 acres in Surrey’s Future Residential Density Intensification Area within the Medical District, across from Surrey Memorial Hospital. Innovation Village supports the City’s “Innovation Boulevard” initiative, a partnership of health, business, higher education and government. Consisting of residential apartment buildings, ageless living, medical office, service oriented retail and research facilities, Innovation Village will provide a state-of-the-industry “Community of Care” and supply much needed housing to the anticipated additional 7000 new residents moving to this area.

- ✓ LIVE. WORK. PLAY. WELLNESS!
- ✓ MEDICIAL DISTRICT MASTER PLANNED COMMUNITY
- ✓ ENVIRONMENTAL REPIRIAN REPAIR AND PRESERVATION
- ✓ NEW ROAD CONSTRUCTION
- ✓ COMMUNITY OF CARE
- ✓ MEDICAL FACILITIES
- ✓ PURPOSE BUILT RESIDENTIAL RENTAL
- ✓ AGELESS LIVING
- ✓ THOUGHTFULLY DESIGNED FOR COMFORT AND ACCESS
- ✓ TECHNOLOGY ENABLED AMENITIES
- ✓ VIRTUAL CONCEIRGE
- ✓ CARSHARE
- ✓ 100% ELECTRIC CAR CHARGING



CLIENT

WESTSTONE GROUP

10090 152nd St Surrey, BC

COPYRIGHT

This drawing has been prepared solely for the intended use. This drawing is not to be used for any other purpose without the written consent of the author. The author is not responsible for any errors or omissions in this drawing. The author is not responsible for any damage or injury caused by the use of this drawing. The author is not responsible for any loss of profit or business caused by the use of this drawing. The author is not responsible for any other consequences of the use of this drawing.

PLEASE CHOOSE LEGAL ENTITY

is a member of the 88 Group of companies

ISSUES

No.	DESCRIPTION	DATE
-----	-------------	------

NOT FOR CONSTRUCTION

PLEASE CONFIRM KEYPLAN BOX

CONSULTANTS

SEAL

IBI

Please select the Correct Office Region Before using this Logo

PROJECT

9525 King George

9525 King George Blvd. Surrey, BC

PROJECT NO:

120102

DRAWN BY:

User

CHECKED BY:

PROJECT MGR:

APPROVED BY:


SHEET TITLE

Survey



SHEET NUMBER

A0.0

ISSUE

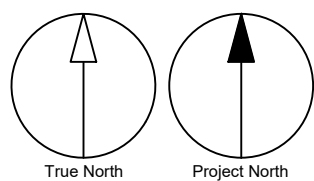

Apart from the architecture, one of the most attractive features of Innovation Village is its setting. The development will create almost 1.5 acres of parkland surrounding the creek which will provide a beautiful backdrop of natural forestation. We are very pleased that the recently submitted application has relocated the watercourse from its existing, non-fish bearing, culverted southern route to a new, totally daylight exposed and potentially fish bearing route on the property's northern perimeter. The new creek will work its way along the northern perimeter of Innovation Village, and we will add to the existing natural environment by creating new forestation along its entire route through the property.

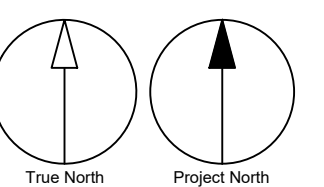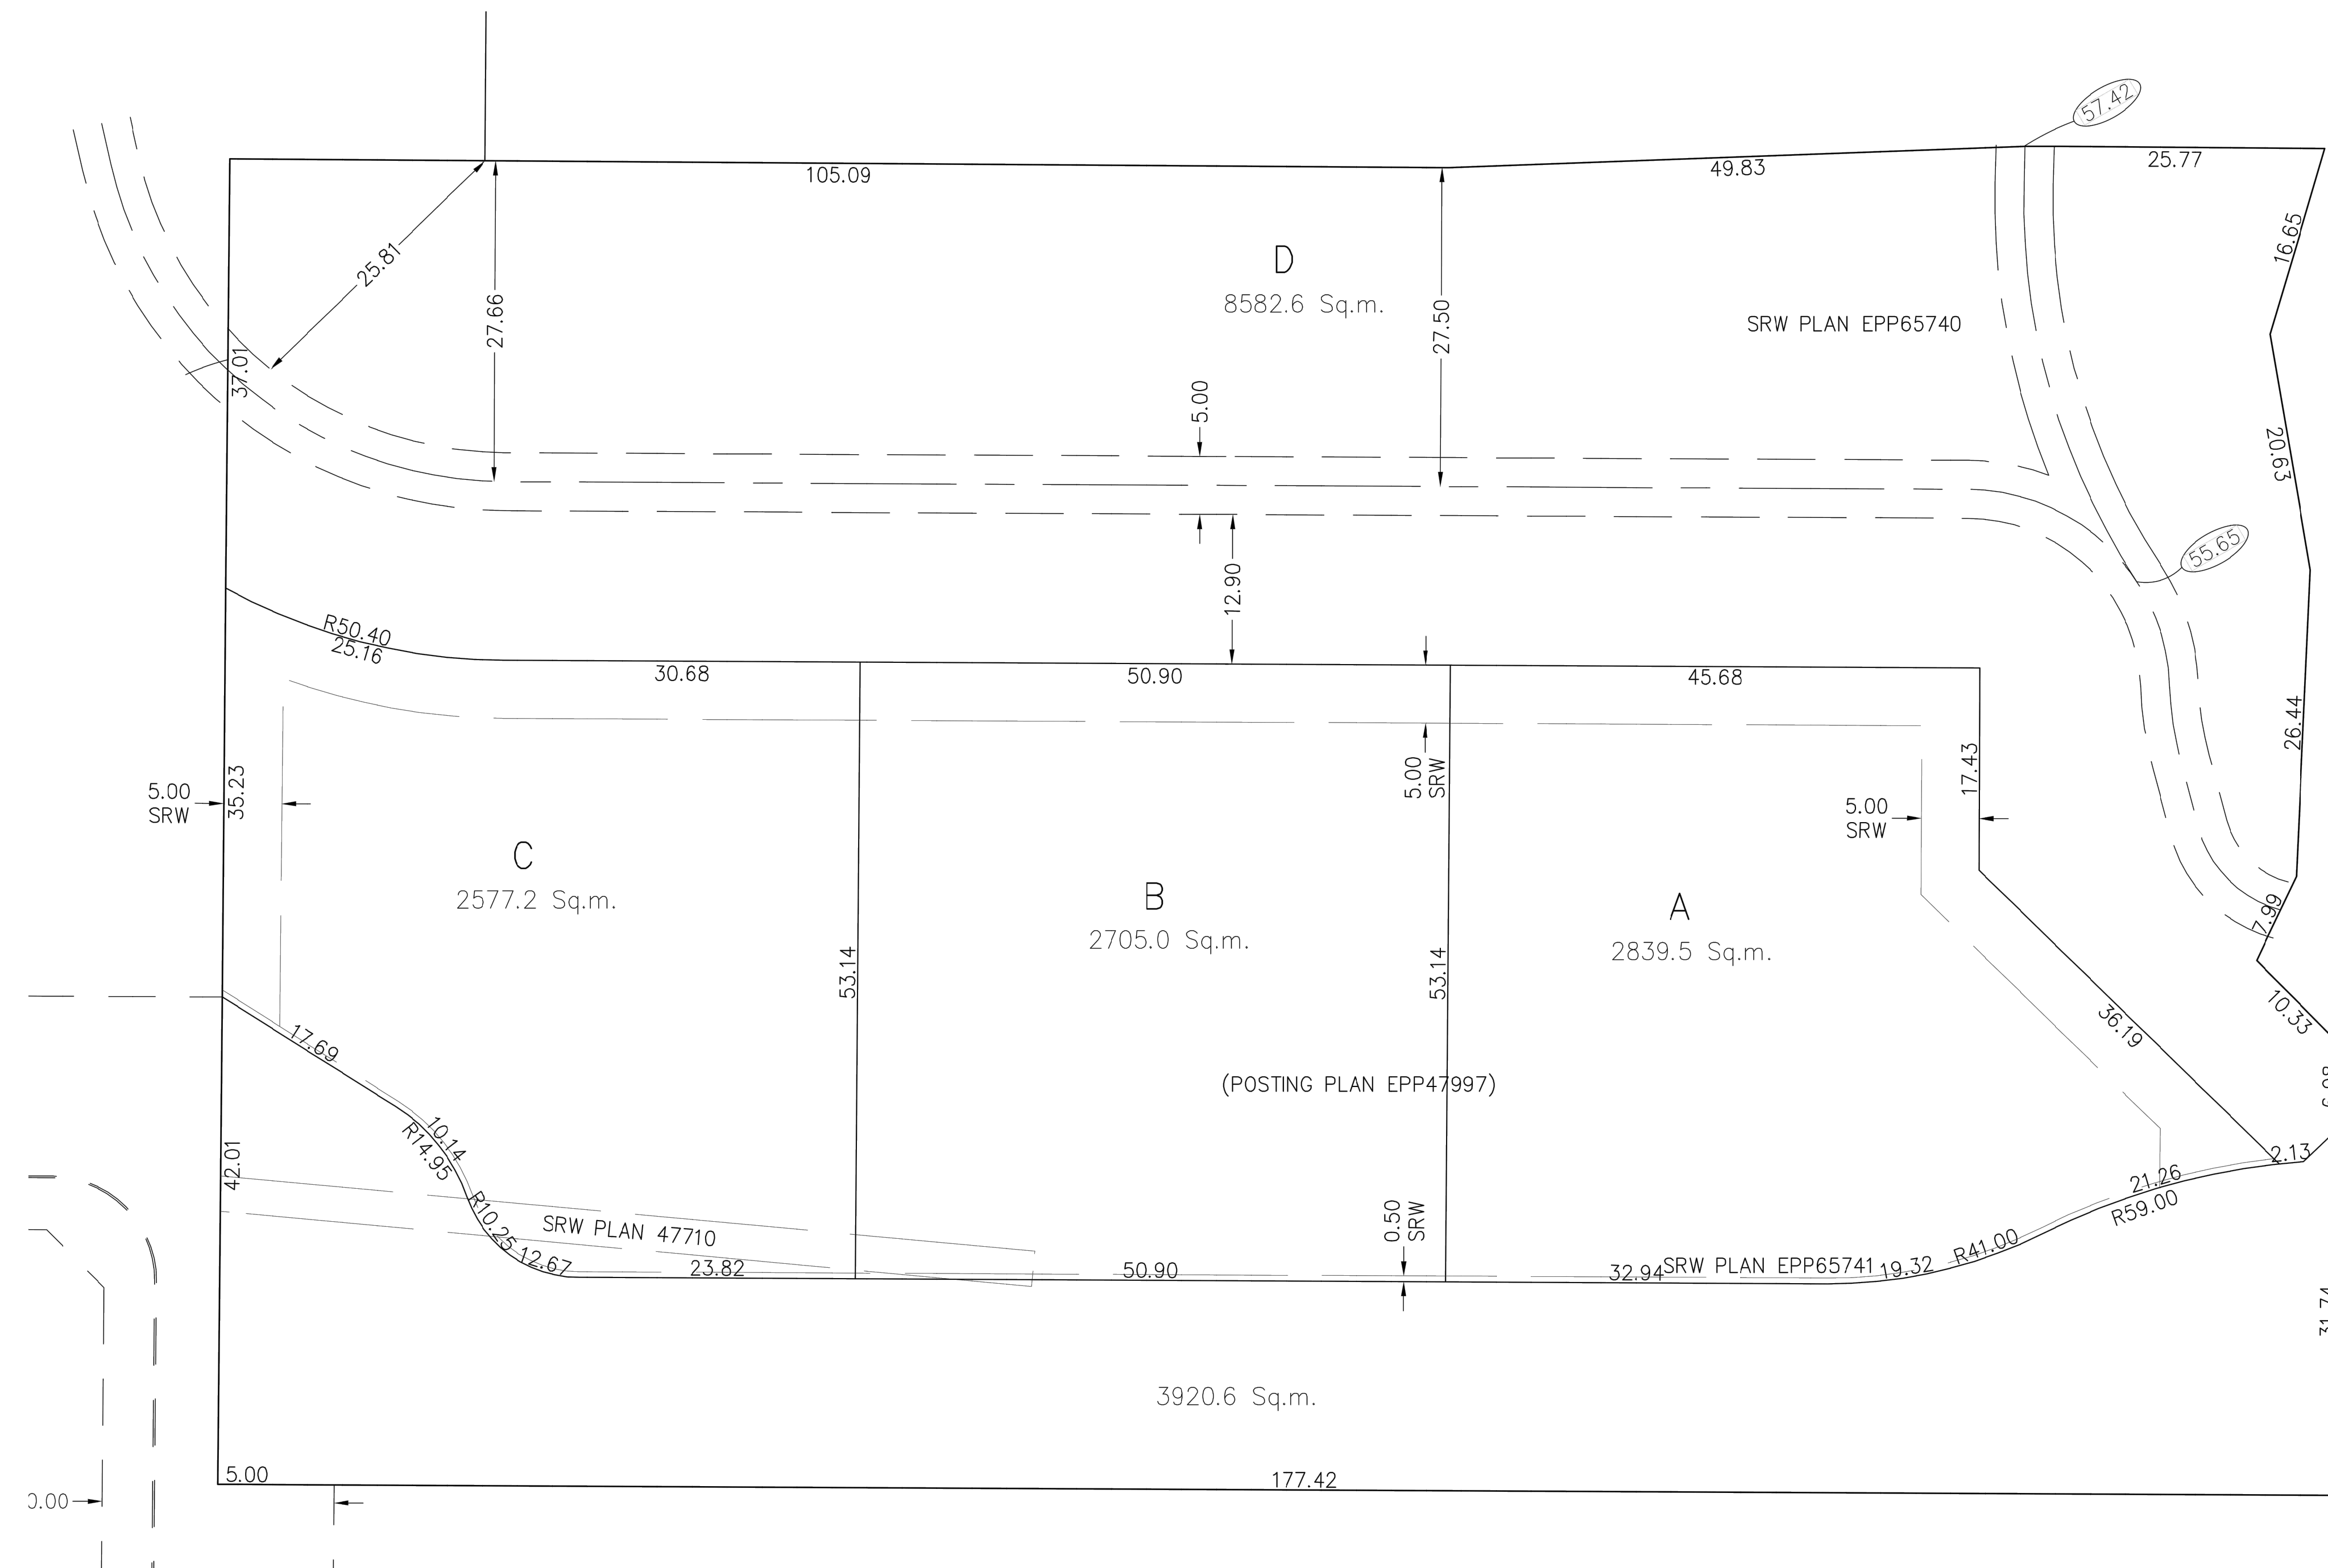



CLIENT

WESTSTONE GROUP

10090 152nd St Surrey, BC

COPYRIGHT

This drawing has been prepared solely for the intended use. This drawing is not to be used for any other purpose without the written consent of the Group. The Group is not responsible for any errors or omissions in this drawing. 

PLEASE CHOOSE LEGAL ENTITY

is a member of the IBI Group of companies

ISSUES

No.	DESCRIPTION	DATE
-----	-------------	------

NOT FOR CONSTRUCTION

PLEASE CONFIRM KEYPLAN BOX

CONSULTANTS

SEAL

IBI

Please select the Correct Office Region Before using this Logo

PROJECT

9525 King George

9525 King George Blvd. Surrey, BC

PROJECT NO:

1201102

DRAWN BY:

User

CHECKED BY:

PROJECT MGR:

APPROVED BY:

SHEET TITLE

Context Plan

SHEET NUMBER

A0.01



ISSUE

ISSUES		
No.	DESCRIPTION	DATE

NOT FOR CONSTRUCTION

PLEASE CONFIRM KEYPLAN BOX

CONSULTANTS

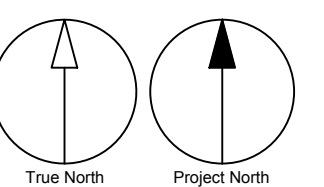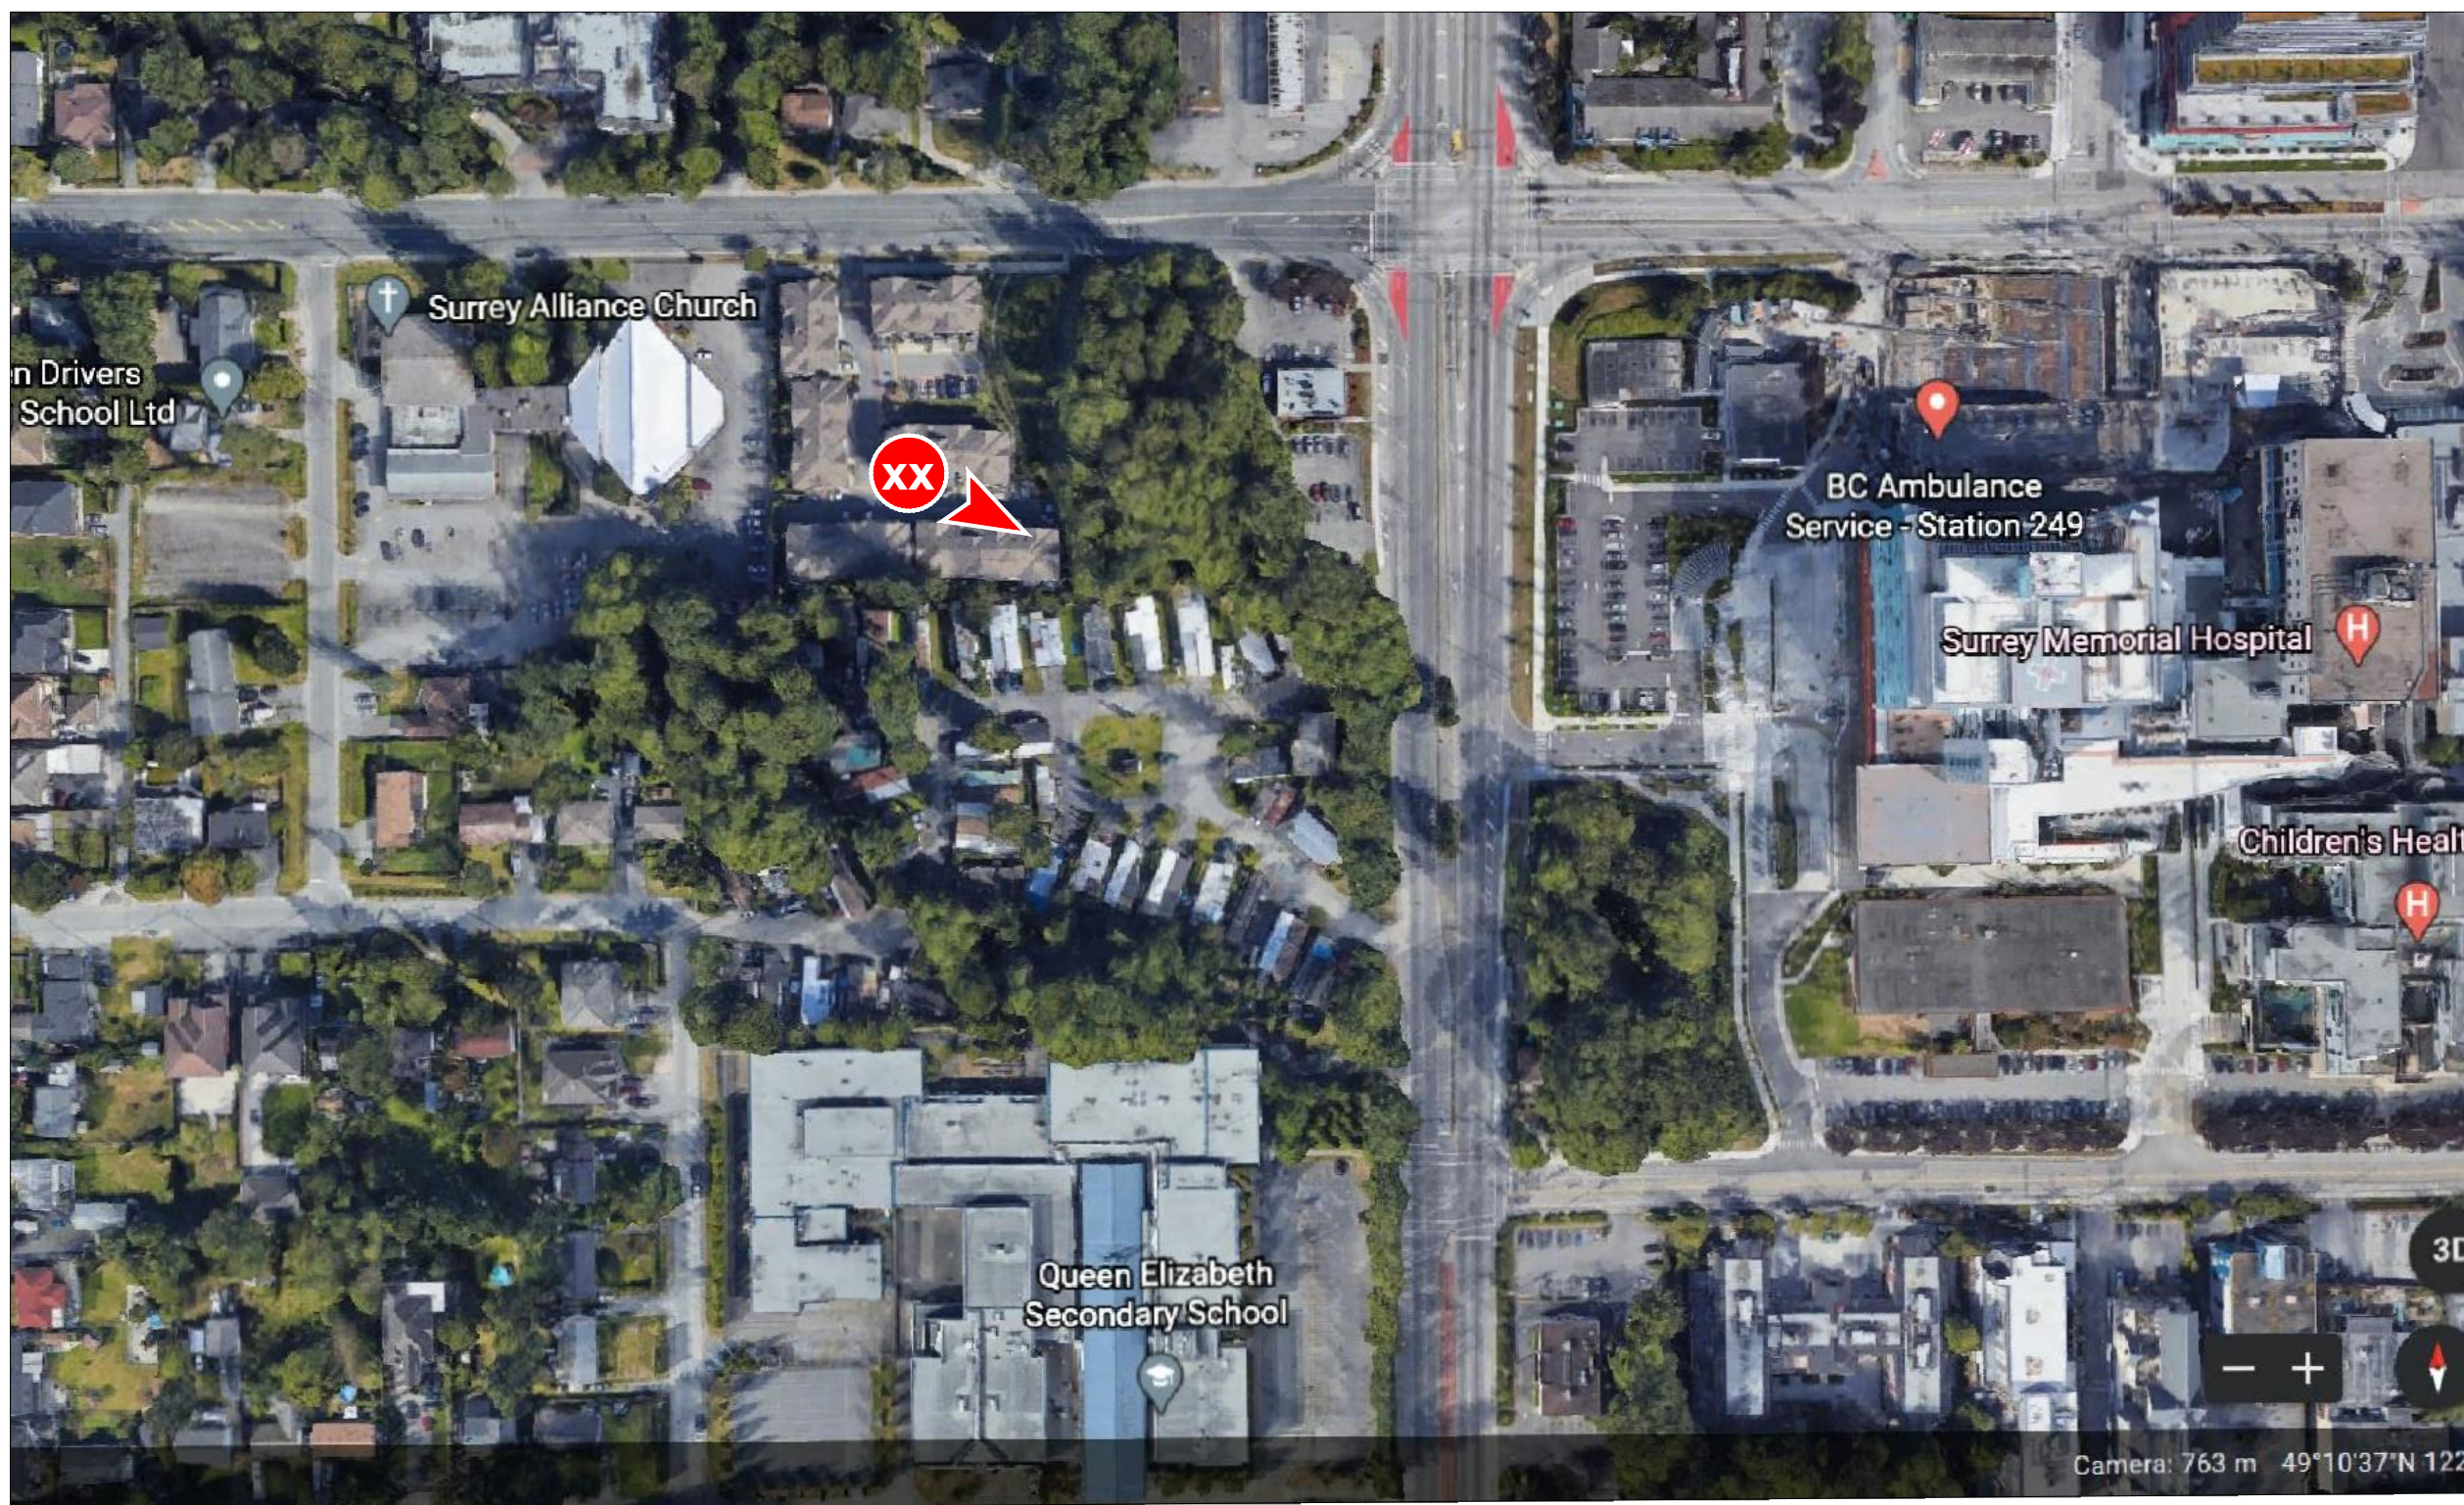

CLIENT
WESTSTONE GROUP

10090 152nd St Surrey, BC

COPYRIGHT
This drawing has been prepared solely for the intended use. This drawing is not to be used for any other purpose without the written consent of the author. The author is not responsible for any errors or omissions in this drawing. The user of this drawing is responsible for its use and for the results of its use. The user is advised to consult the author for any questions or concerns. 

PLEASE CHOOSE LEGAL ENTITY
is a member of the B.C. Group of Companies


ISSUES

No.	DESCRIPTION	DATE
-----	-------------	------

NOT FOR CONSTRUCTION

PLEASE CONFIRM KEYPLAN BOX

CONSULTANTS

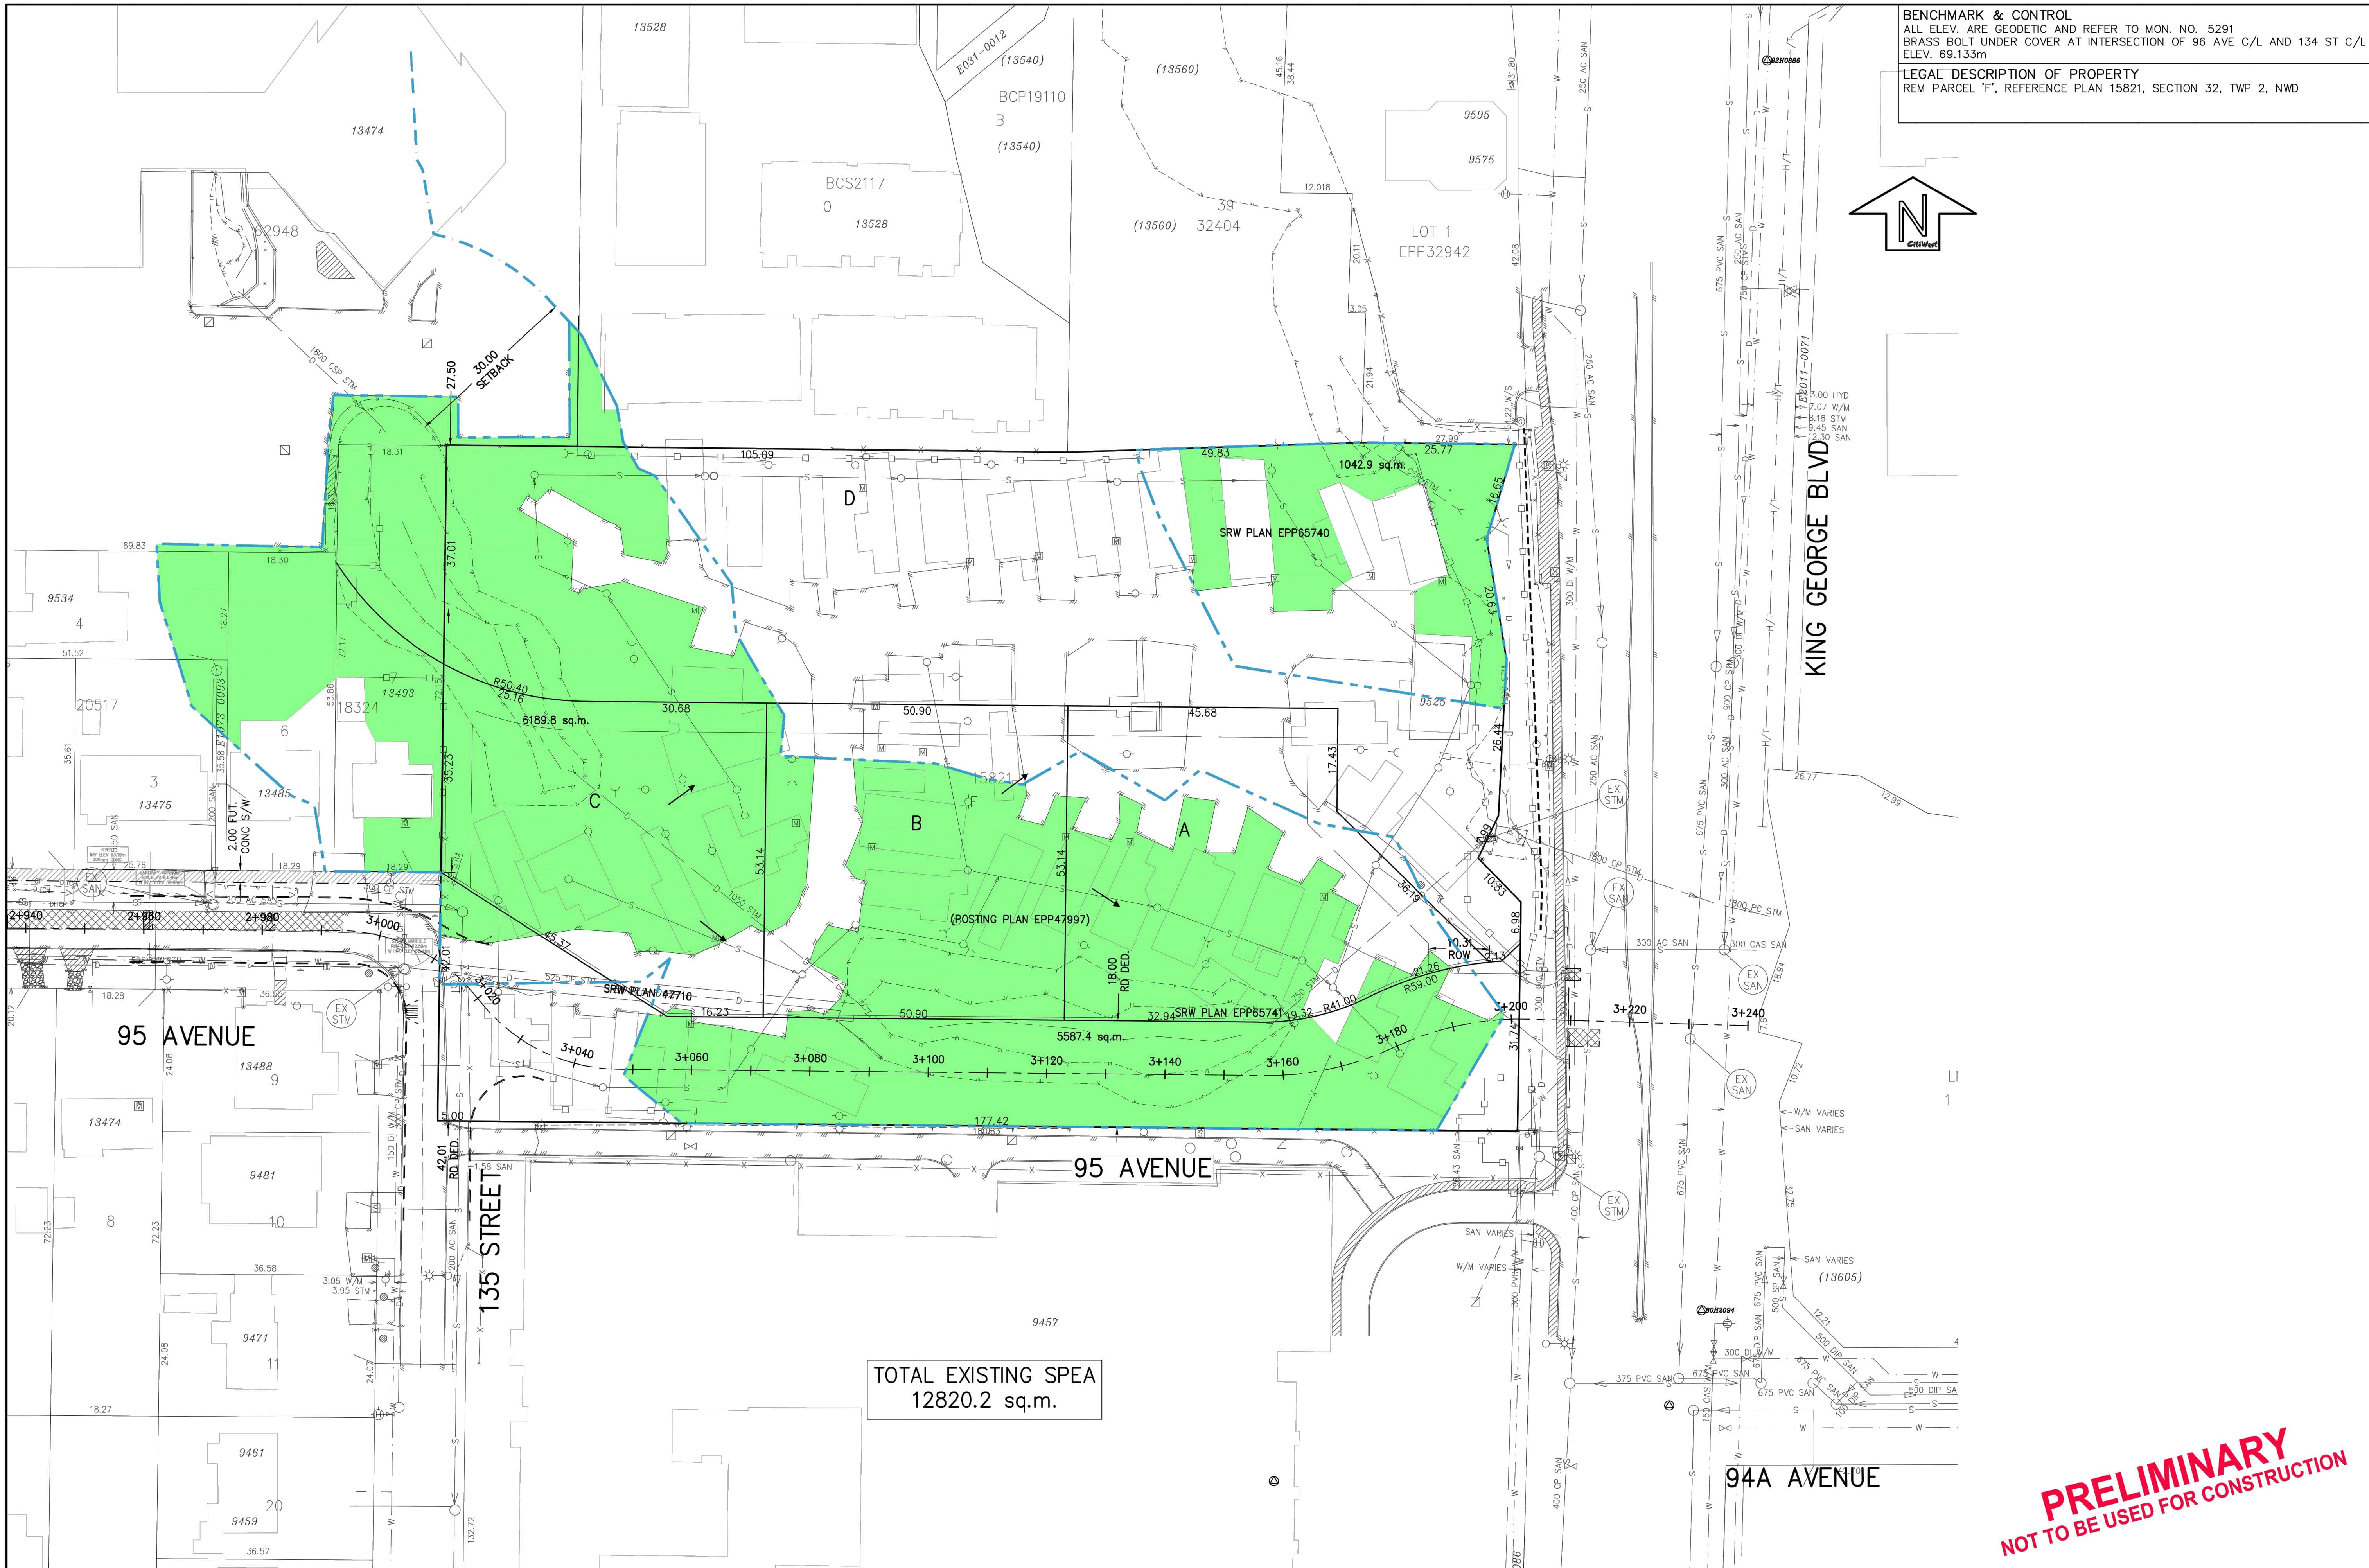


BENCHMARK & CONTROL
ALL ELEV. ARE GEODETIC AND REFER TO MON. NO. 5291
BRASS BOLT UNDER COVER AT INTERSECTION OF 96 AVE C/L AND 134 ST C/L
ELEV. 69.133m

LEGAL DESCRIPTION OF PROPERTY
REM PARCEL "F", REFERENCE PLAN 15821, SECTION 32, TWP 2, NWD



PRELIMINARY
NOT TO BE USED FOR CONSTRUCTION

					CitiWest Consulting Ltd. No.101-9030 KING GEORGE BLVD., SURREY, BC, V3V 7Y3 TELEPHONE 604-591-2213 FAX 604-591-5518 E-MAIL: office@citiwest.com		 CitiWest Since 1987		WESTSTONE GROUP #300-10090 - 152 STREET, SURREY, BC V3R 8X8 PH: 604-498-1958 FAX: 604-498-1959		Scale: 1:500 Drawn: TWD Designed: PM P.W. P.U. Approved:		Mun. Proj. No. 7815-0114-00 Mun. Dwg. No. Job No. 15-3217 Date MAY /20		Dwg. No. Fig A Of Revision 3	
									EXISTING SPEA AREAS							
									SITE LOCATED AT 9525 KING GEORGE BLVD., SURREY, BC							
This drawing and design is the property of CITIWEST CONSULTING LTD. and cannot be used, reused or reprinted without the written consent of said company.																

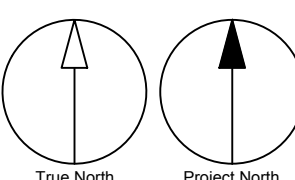

IBI Please select the Correct Office Region Before using this Logo

PROJECT
9525 King George
9525 King George Blvd. Surrey, BC

PROJECT NO: 120102
DRAWN BY: User
PROJECT MGR: User

CHECKED BY:
APPROVED BY:

SHEET TITLE
Survey


SHEET NUMBER
A0.03

ISSUE

NOT FOR CONSTRUCTION

PLEASE CONFIRM KEYPLAN BOX

CONSULTANTS

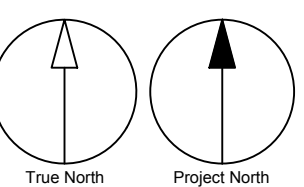

FAR CALCULATION (PLAN SURREY 2013, OFFICIAL COMMUNITY PLAN - Land Use and Densities Section)

Densities expressed as FAR are **calculated on gross site basis**, before dedications for roadways or other public purposes accounted for, and unless otherwise noted. For the purposes of density calculations,

Exclusions (Surrey City Bylaw Part 25)
Indoor Amenity Space: The space required in Sub-section J.1(b) of this Zone, is excluded from the calculation of the floor area ratio.

TOWER A (Phase 1)

Level (s)	GFA						Amenity Area (Exclusion)		FAR Area		Saleable/ Leasable Area		Efficiency	Unit Count							
	Residential		Commercial		Sub Total																
	Metric (m²)	Imperial (ft²)	Metric (m2)	Imperial (ft²)	Metric (m²)	Imperial (ft²)								Metric (m²)	Imperial (ft²)	Metric (m2)	Imperial (ft²)	Micro Suite	Studio	1BD Jr.	1BD
Mech	100.0	1,076	-	-	100.0	1,076	-	-	100.0	1,076	-	-	-	-	-	-	-	-	-	-	-
37	701.4	7,550	-	-	701.4	7,550	-	-	701.4	7,550	608.40	6,549	87%	-	-	-	-	3	-	4	7
36	701.4	7,550	-	-	701.4	7,550	-	-	701.4	7,550	605.90	6,522	86%	1	-	2	5	3	-	-	11
35	701.4	7,550	-	-	701.4	7,550	-	-	701.4	7,550	605.90	6,522	86%	1	-	2	5	3	-	-	11
34	701.4	7,550	-	-	701.4	7,550	-	-	701.4	7,550	605.90	6,522	86%	1	-	2	5	3	-	-	11
33	701.4	7,550	-	-	701.4	7,550	-	-	701.4	7,550	605.90	6,522	86%	1	-	2	5	3	-	-	11
32	701.4	7,550	-	-	701.4	7,550	-	-	701.4	7,550	605.90	6,522	86%	1	-	2	5	3	-	-	11
31	701.4	7,550	-	-	701.4	7,550	-	-	701.4	7,550	605.90	6,522	86%	1	-	2	5	3	-	-	11
30	701.4	7,550	-	-	701.4	7,550	-	-	701.4	7,550	605.90	6,522	86%	1	-	2	5	3	-	-	11
29	701.4	7,550	-	-	701.4	7,550	-	-	701.4	7,550	605.90	6,522	86%	1	-	2	5	3	-	-	11
28	701.4	7,550	-	-	701.4	7,550	-	-	701.4	7,550	605.90	6,522	86%	1	-	2	5	3	-	-	11
27	701.4	7,550	-	-	701.4	7,550	-	-	701.4	7,550	605.90	6,522	86%	1	-	2	5	3	-	-	11
26	701.4	7,550	-	-	701.4	7,550	-	-	701.4	7,550	605.90	6,522	86%	1	-	2	5	3	-	-	11
25	701.4	7,550	-	-	701.4	7,550	-	-	701.4	7,550	605.90	6,522	86%	1	-	2	5	3	-	-	11
24	701.4	7,550	-	-	701.4	7,550	-	-	701.4	7,550	605.90	6,522	86%	1	-	2	5	3	-	-	11
23	701.4	7,550	-	-	701.4	7,550	-	-	701.4	7,550	605.90	6,522	86%	1	-	2	5	3	-	-	11
22	701.4	7,550	-	-	701.4	7,550	-	-	701.4	7,550	605.90	6,522	86%	1	-	2	5	3	-	-	11
21	701.4	7,550	-	-	701.4	7,550	-	-	701.4	7,550	605.90	6,522	86%	1	-	2	5	3	-	-	11
20	701.4	7,550	-	-	701.4	7,550	-	-	701.4	7,550	605.90	6,522	86%	1	-	2	5	3	-	-	11
19	701.4	7,550	-	-	701.4	7,550	-	-	701.4	7,550	605.90	6,522	86%	1	-	2	5	3	-	-	11
18	701.4	7,550	-	-	701.4	7,550	-	-	701.4	7,550	605.90	6,522	86%	1	-	2	5	3	-	-	11
17	701.4	7,550	-	-	701.4	7,550	-	-	701.4	7,550	605.90	6,522	86%	1	-	2	5	3	-	-	11
16	701.4	7,550	-	-	701.4	7,550	-	-	701.4	7,550	605.90	6,522	86%	1	-	2	5	3	-	-	11
15	965.9	10,397	-	-	965.9	10,397	-	-	965.9	10,397	825.70	8,888	85%	1	1	3	6	4	-	-	15
14	965.9	10,397	-	-	965.9	10,397	-	-	965.9	10,397	825.70	8,888	85%	1	1	3	6	4	-	-	15
13	965.9	10,397	-	-	965.9	10,397	-	-	965.9	10,397	825.70	8,888	85%	1	1	3	6	4	-	-	15
12	965.9	10,397	-	-	965.9	10,397	-	-	965.9	10,397	825.70	8,888	85%	1	1	3	6	4	-	-	15
11	965.9	10,397	-	-	965.9	10,397	-	-	965.9	10,397	825.70	8,888	85%	1	1	3	6	4	-	-	15
10	965.9	10,397	-	-	965.9	10,397	-	-	965.9	10,397	825.70	8,888	85%	1	1	3	6	4	-	-	15
9	965.9	10,397	-	-	965.9	10,397	-	-	965.9	10,397	825.70	8,888	85%	1	1	3	6	4	-	-	15
8	965.9	10,397	-	-	965.9	10,397	-	-	965.9	10,397	825.70	8,888	85%	1	1	3	6	4	-	-	15
7	843.9	9,084	-	-	843.9	9,084	366.3	3,943	477.6	5,141	354.90	3,820	42%	-	-	-	1	3	2	-	6
6	892.4	9,606	-	-	892.4	9,606	414.7	4,464	477.7	5,142	346.30	3,728	39%	-	-	-	1	3	2	-	6
5	-	-	1,409.1	15,167	1,409.1	15,167	-	-	1,409.1	15,167	1,159.00	12,475	82%	-	-	-	-	-	-	-	-
4	-	-	1,409.1	15,167	1,409.1	15,167	-	-	1,409.1	15,167	1,159.00	12,475	82%	-	-	-	-	-	-	-	-
3	-	-	1,409.1	15,167	1,409.1	15,167	-	-	1,409.1	15,167	1,159.00	12,475	82%	-	-	-	-	-	-	-	-
2	-	-	1,409.1	15,167	1,409.1	15,167	-	-	1,409.1	15,167	1,159.00	12,475	82%	-	-	-	-	-	-	-	-
1	277.9	1,026	832.2	8,958	1,110.1	11,949	-	-	1,110.1	11,949	675.60	7,272	61%	-	-	-	-	-	-	-	-
Total	25,272.2	272,028	6,468.6	69,627	31,740.8	341,655	781.0	8,407	30,959.8	333,249	25,950.70	279,331.0	82%	29	8	68	159	102	4	370	

Phase 1 Total Tabulation

Level (s)	GFA						Amenity Area (Exclusion)		FAR Area		Residential Saleable/ Leasable Area		Commercial Saleable/ Leasable Area	
	Residential		Commercial		Sub Total									
	Metric (m ²)	Imperial (ft ²)	Metric (m ²)	Imperial (ft ²)	Metric (m ²)	Imperial (ft ²)	Metric (m ²)	Imperial (ft ²)	Metric (m ²)	Imperial (ft ²)	Metric (m ²)	Imperial (ft ²)	Metric (m ²)	Imperial (ft ²)
Total	25,272.2	272,028	6,468.6	69,627	31,740.8	341,655	781.0	8,407	30,959.8	333,249	19,937.90	214,610	6,012.8	64,721

Unit Count						
Micro suite	Studio	1BD Jr.	1BD	2BD	3BD	Total
29	8	68	159	102.0	4	370
8%	2%	18%	43%	28%	1%	
Average Unit Size - Metric (m2)						54
Average Unit Size - Imperial (ft2)						580


FAR CALCULATION (PLAN SURREY 2013, OFFICIAL COMMUNITY PLAN - Land Use and Densities Section)

Densities expressed as FAR are **calculated on gross site basis**, before dedications for roadways or other public purposes accounted for, and unless otherwise noted. For the purposes of density calculations, undevelopable areas

Exclusions (Surrey City Bylaw Part 25)
Indoor Amenity Space: The space required in Sub-section J.1(b) of this Zone, is excluded from the calculation of the floor area ratio.

TOWER B (Phase 2)

Level (s)	GFA						Amenity Area (Exclusion)		FAR Area		Saleable/Leasable Area		Efficiency	Unit Count							
	Residential		Commercial		Sub Total																
	Metric (m²)	Imperial (ft²)	Metric (m²)	Imperial (ft²)	Metric (m²)	Imperial (ft²)								Metric (m²)	Imperial (ft²)	Metric (m²)	Imperial (ft²)	Micro Suite	1 BR Jr	1 BD	2BD
Mech	80.0	861	-	-	80.0	941	-	-	80.0	861	-	-	0%	-	-	-	3	4	-	-	7
30	678.2	7,300	-	-	678.2	7,300	-	-	678.2	7,300	595.3	6,408	88%	-	-	-	-	-	-	-	-
29	678.2	7,300	-	-	678.2	7,300	-	-	678.2	7,300	591.2	6,364	87%	2	1	4	4	-	-	-	11
28	678.2	7,300	-	-	678.2	7,300	-	-	678.2	7,300	591.2	6,364	87%	2	1	4	4	-	-	-	11
27	678.2	7,300	-	-	678.2	7,300	-	-	678.2	7,300	591.2	6,364	87%	2	1	4	4	-	-	-	11
26	678.2	7,300	-	-	678.2	7,300	-	-	678.2	7,300	591.2	6,364	87%	2	1	4	4	-	-	-	11
25	678.2	7,300	-	-	678.2	7,300	-	-	678.2	7,300	591.2	6,364	87%	2	1	4	4	-	-	-	11
24	678.2	7,300	-	-	678.2	7,300	-	-	678.2	7,300	591.2	6,364	87%	2	1	4	4	-	-	-	11
23	678.2	7,300	-	-	678.2	7,300	-	-	678.2	7,300	591.2	6,364	87%	2	1	4	4	-	-	-	11
22	678.2	7,300	-	-	678.2	7,300	-	-	678.2	7,300	591.2	6,364	87%	2	1	4	4	-	-	-	11
21	678.2	7,300	-	-	678.2	7,300	-	-	678.2	7,300	591.2	6,364	87%	2	1	4	4	-	-	-	11
20	678.2	7,300	-	-	678.2	7,300	-	-	678.2	7,300	591.2	6,364	87%	2	1	4	4	-	-	-	11
19	678.2	7,300	-	-	678.2	7,300	-	-	678.2	7,300	591.2	6,364	87%	2	1	4	4	-	-	-	11
18	678.2	7,300	-	-	678.2	7,300	-	-	678.2	7,300	591.2	6,364	87%	2	1	4	4	-	-	-	11
17	678.2	7,300	-	-	678.2	7,300	-	-	678.2	7,300	591.2	6,364	87%	2	1	4	4	-	-	-	11
16	678.2	7,300	-	-	678.2	7,300	-	-	678.2	7,300	591.2	6,364	87%	2	1	4	4	-	-	-	11
15	829.3	8,927	-	-	829.3	8,927	-	-	829.3	8,927	699.9	7,533	84%	4	2	4	4	-	-	-	14
14	829.3	8,927	-	-	829.3	8,927	-	-	829.3	8,927	699.9	7,533	84%	4	2	4	4	-	-	-	14
13	829.3	8,927	-	-	829.3	8,927	-	-	829.3	8,927	699.9	7,533	84%	4	2	4	4	-	-	-	14
12	829.3	8,927	-	-	829.3	8,927	-	-	829.3	8,927	699.9	7,533	84%	4	2	4	4	-	-	-	14
11	829.3	8,927	-	-	829.3	8,927	-	-	829.3	8,927	699.9	7,533	84%	4	2	4	4	-	-	-	14
10	829.3	8,927	-	-	829.3	8,927	-	-	829.3	8,927	699.9	7,533	84%	4	2	4	4	-	-	-	14
9	829.3	8,927	-	-	829.3	8,927	-	-	829.3	8,927	699.9	7,533	84%	4	2	4	4	-	-	-	14
8	994.5	10,705	-	-	994.5	10,705	-	-	994.5	10,705	857.5	9,230	86%	4	2	7	4	-	-	-	17
7	994.5	10,705	-	-	994.5	10,705	-	-	994.5	10,705	857.5	9,230	86%	4	2	7	4	-	-	-	17
6	1,107.4	11,920	-	-	1,107.4	11,920	-	-	1,107.4	11,920	961.1	10,345	87%	2	2	9	5	-	-	-	18
5	1,107.4	11,920	-	-	1,107.4	11,920	-	-	1,107.4	11,920	961.1	10,345	87%	2	2	9	5	-	-	-	18
4	1,107.4	11,920	-	-	1,107.4	11,920	-	-	1,107.4	11,920	961.1	10,345	87%	2	2	9	5	-	-	-	18
3	1,107.4	11,920	-	-	1,107.4	11,920	-	-	1,107.4	11,920	961.1	10,345	87%	2	2	9	5	-	-	-	18
2	1,107.4	11,920	-	-	1,107.4	11,920	-	-	1,107.4	11,920	961.1	10,345	87%	2	2	9	5	-	-	-	18
1UPPER/TH	184.9	1,990	-	-	184.9	1,990	-	-	184.9	1,990	167.7	1,805	91%	-	-	-	-	-	-	-	5
1	971.3	10,455	-	-	971.3	10,455	385.50	4,149	585.6	6,305	280.6	3,020	29%	-	-	1	1	-	3	5	
Total	24,740.8	266,307	-	-	24,740.8	266,307	385.5	4,149	24,355.3	262,158	20,739.5	223,238.1	84%	74	42	144	121	4	3	388	

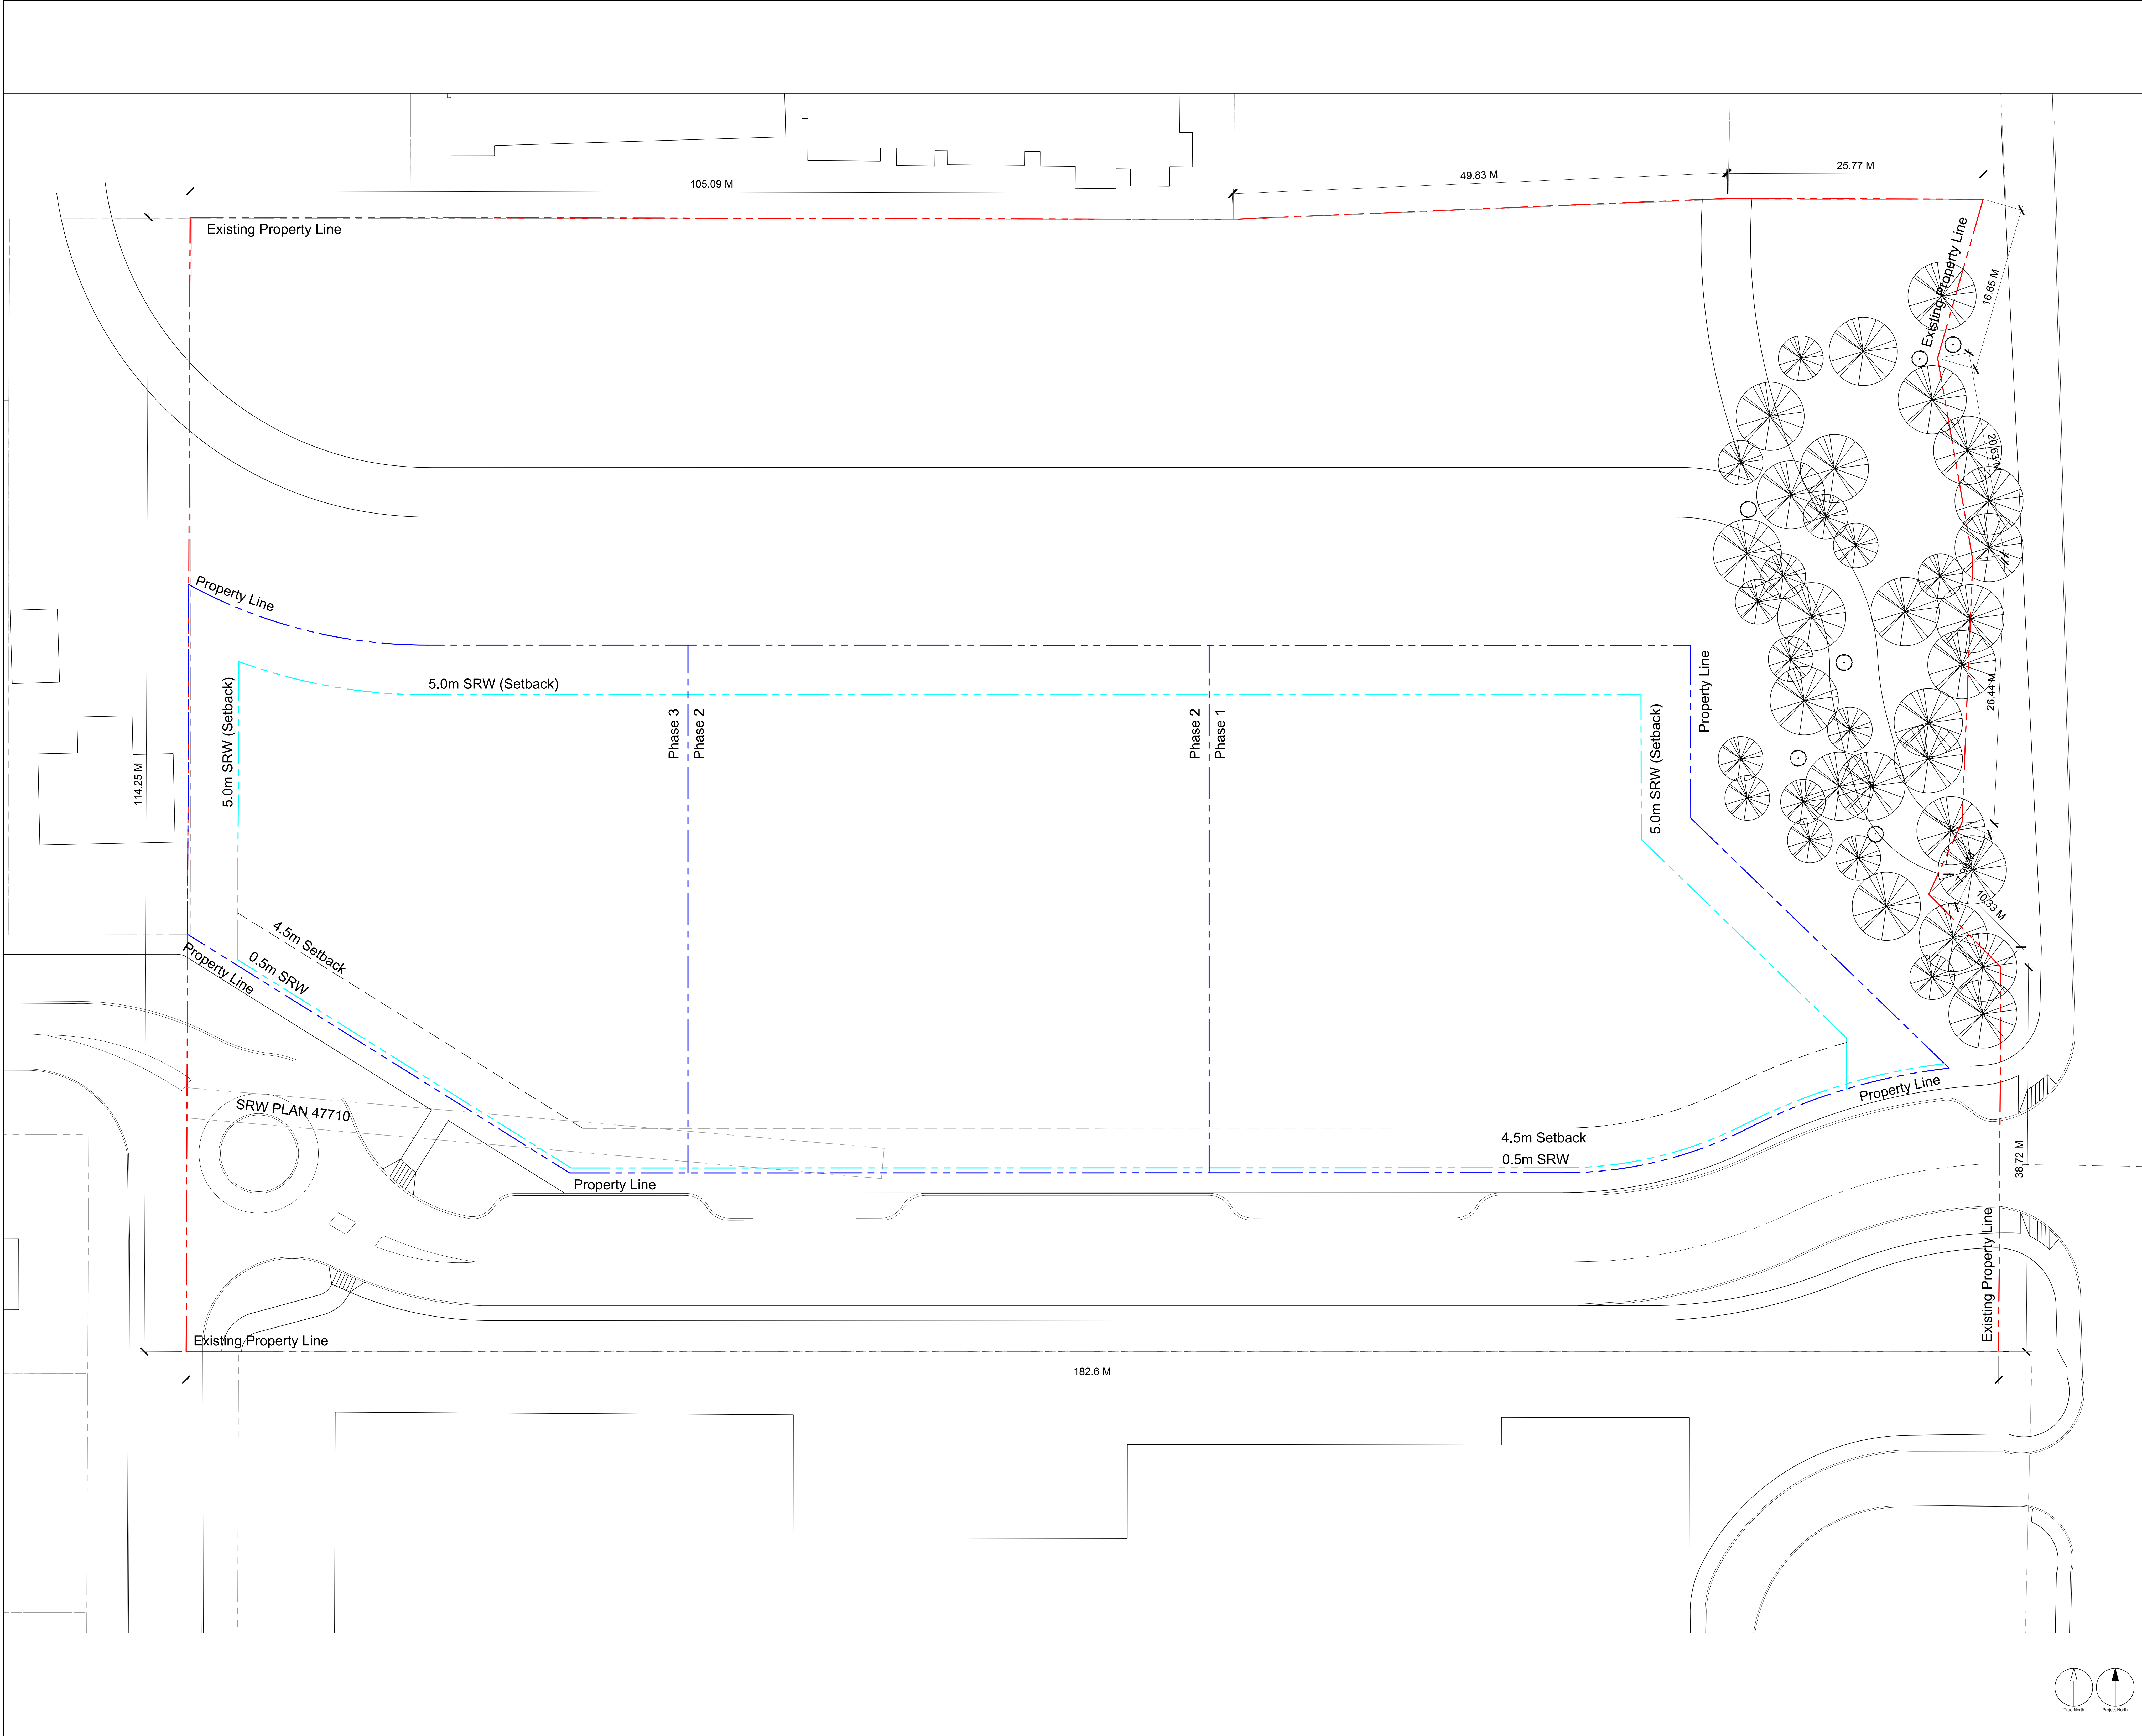

CLIENT

WESTSTONE GROUP

10090 152nd St Surrey, BC

COPYRIGHT

This drawing has been prepared solely for the intended use. This drawing is not to be used for any other purpose without the written consent of the author. The author is not responsible for any errors or omissions in this drawing. The user of this drawing is responsible for ensuring that it is used in accordance with the intended purpose. The user is also responsible for ensuring that the drawing is used in accordance with the applicable laws and regulations.

PLEASE CHOOSE LEGAL ENTITY

is a member of the 88 Group of companies

ISSUES

NO.	DESCRIPTION	DATE
-----	-------------	------

NOT FOR CONSTRUCTION

PLEASE CONFIRM KEYPLAN BOX

CONSULTANTS

SEAL

IBI

Please select the Correct Office Region Before using this Logo

PROJECT

9525 King George

9525 King George Blvd. Surrey, BC

PROJECT NO:

120102

DRAWN BY:

User

CHECKED BY:

PROJECT MGR:

APPROVED BY:


SHEET TITLE

Base Plan Diagram

SHEET NUMBER

A0.07

ISSUE

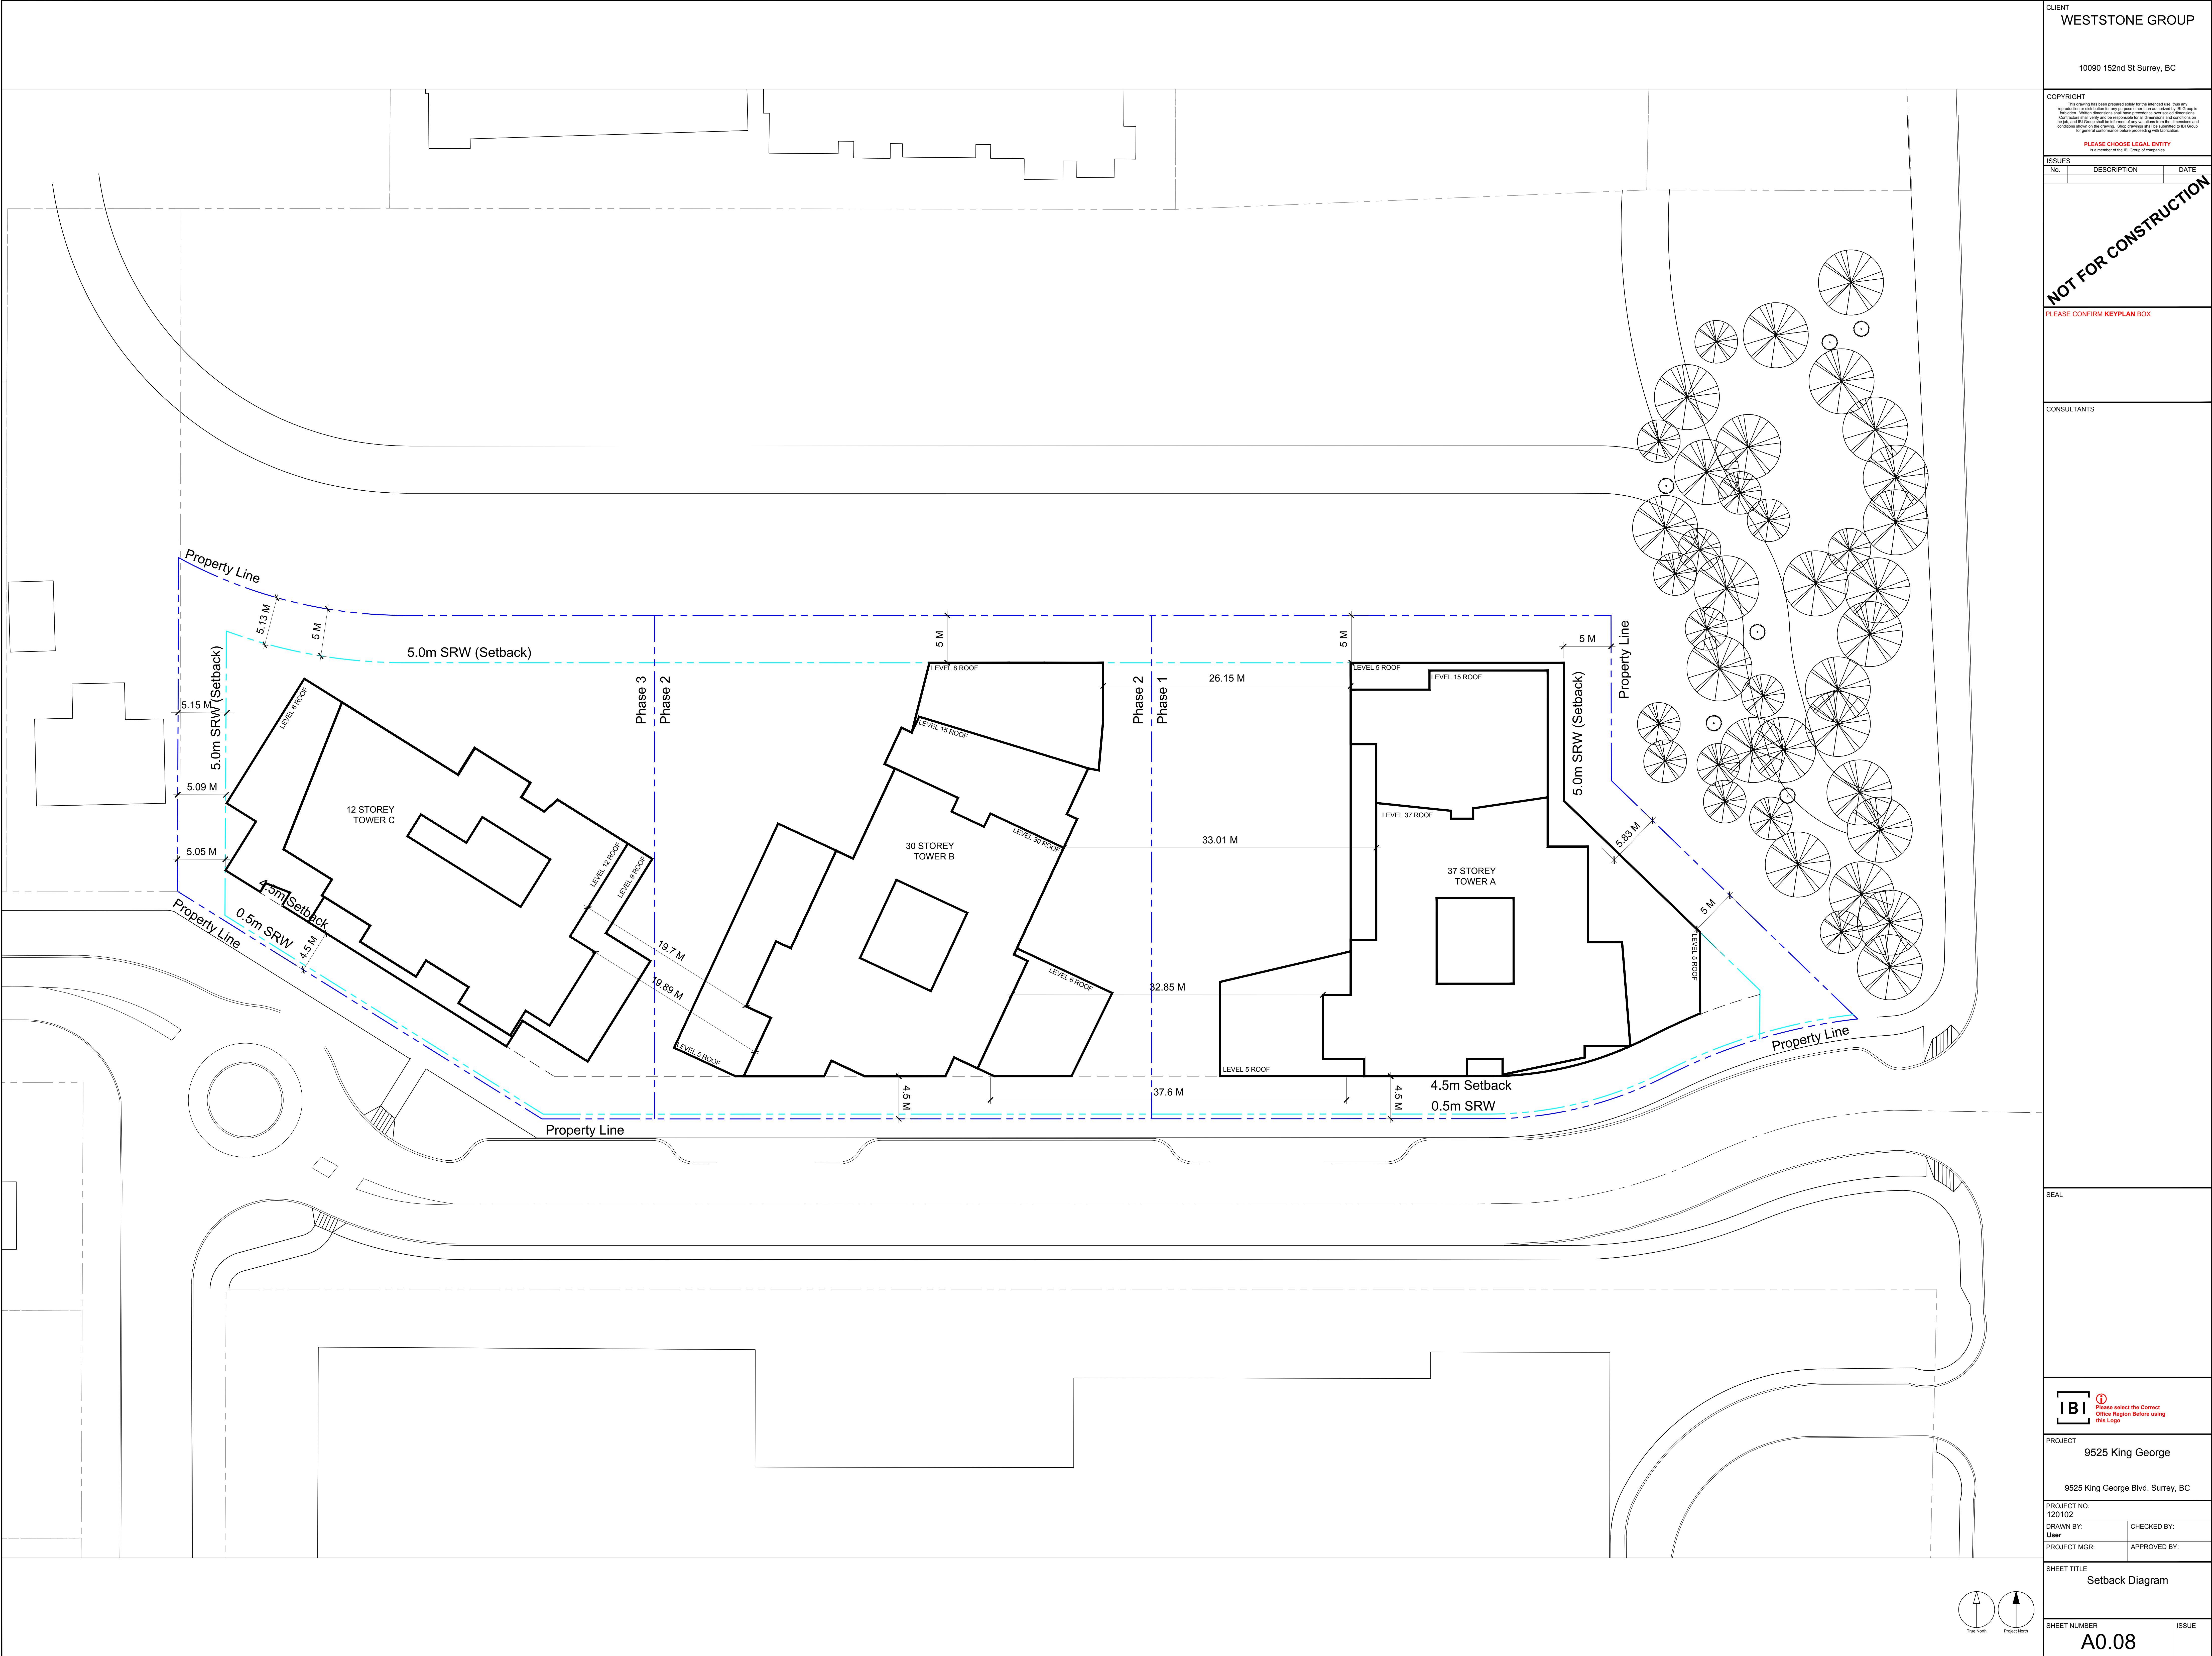

CLIENT

WESTSTONE GROUP

10090 152nd St Surrey, BC

COPYRIGHT

This drawing has been prepared solely for the intended use. This drawing is not to be used for any other purpose without the written consent of the author. The author is not responsible for any errors or omissions in this drawing. The user of this drawing is responsible for ensuring that it is used in accordance with the intended purpose. The user of this drawing is responsible for ensuring that it is used in accordance with the intended purpose.

PLEASE CHOOSE LEGAL ENTITY

is a member of the 88 Group of companies

ISSUES		DATE
No.	DESCRIPTION	
NOT FOR CONSTRUCTION		
PLEASE CONFIRM KEYPLAN BOX		

CONSULTANTS

SEAL

IBI

Please select the Correct Office Region Before using this Logo

PROJECT

9525 King George

9525 King George Blvd. Surrey, BC

PROJECT NO:
120102

DRAWN BY:
User

CHECKED BY:

PROJECT MGR:

APPROVED BY:


SHEET TITLE

Setback Diagram

SHEET NUMBER

A0.08

ISSUE

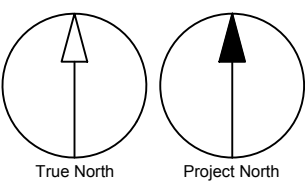

File Location: /120102_Innovations/8-Drawing/Sheet/General/ACAD/Sheet/D00-Setback Diagram.dwg Last Saved: February 9, 2021 4:52:50 PM By: Saur Patel Printed: February 9, 2021 4:52:50 PM By: Saur Patel

Phase 1&2

Note 01: Site Coverage 33% as per section 24.2 City Bylaw

CLIENT	WESTSTONE GROUP
--------	-----------------

COPYRIGHT

This drawing has been prepared solely for the intended use, thus any reproduction or distribution for any purpose other than authorized by IRI Group is forbidden. Written dimensions shall have precedence over scaled dimensions. Contractors shall verify and be responsible for all dimensions and conditions on the job, and IRI Group shall be informed of any variations from the dimensions and conditions shown on the drawing. Shop drawings shall be submitted to IRI Group for general conformance before proceeding with fabrication.

PLEASE CHOOSE LEGAL ENTITY
is a member of the B3i Group of companies

[illegible]

No.	DESCRIPTION	DATE
NOT FOR CONSTRUCTION		

PLEASE CONFIRM KEYPLAN BOX

CONSULTANTS



SEAL



PROJECT	9525 King George
---------	------------------

9525 King George Blvd. Surrey, BC

PROJECT NO:	120102
-------------	--------

DRAWN BY: Hase		CHECKED BY:
-------------------	--	-------------

User	
PROJECT MGR:	APPROVED BY:

SHEET TITLE	

Site Coverage Diagram

SHEET NUMBER	ISSUE
--------------	-------

A0.09

7.0100	
--------	--

VERNAL EQUINOX - MARCH 20TH (DST)



10 AM



12 PM




2PM

AUTUMNAL EQUINOX - SEPTEMBER 22ND (DST)




10 AM

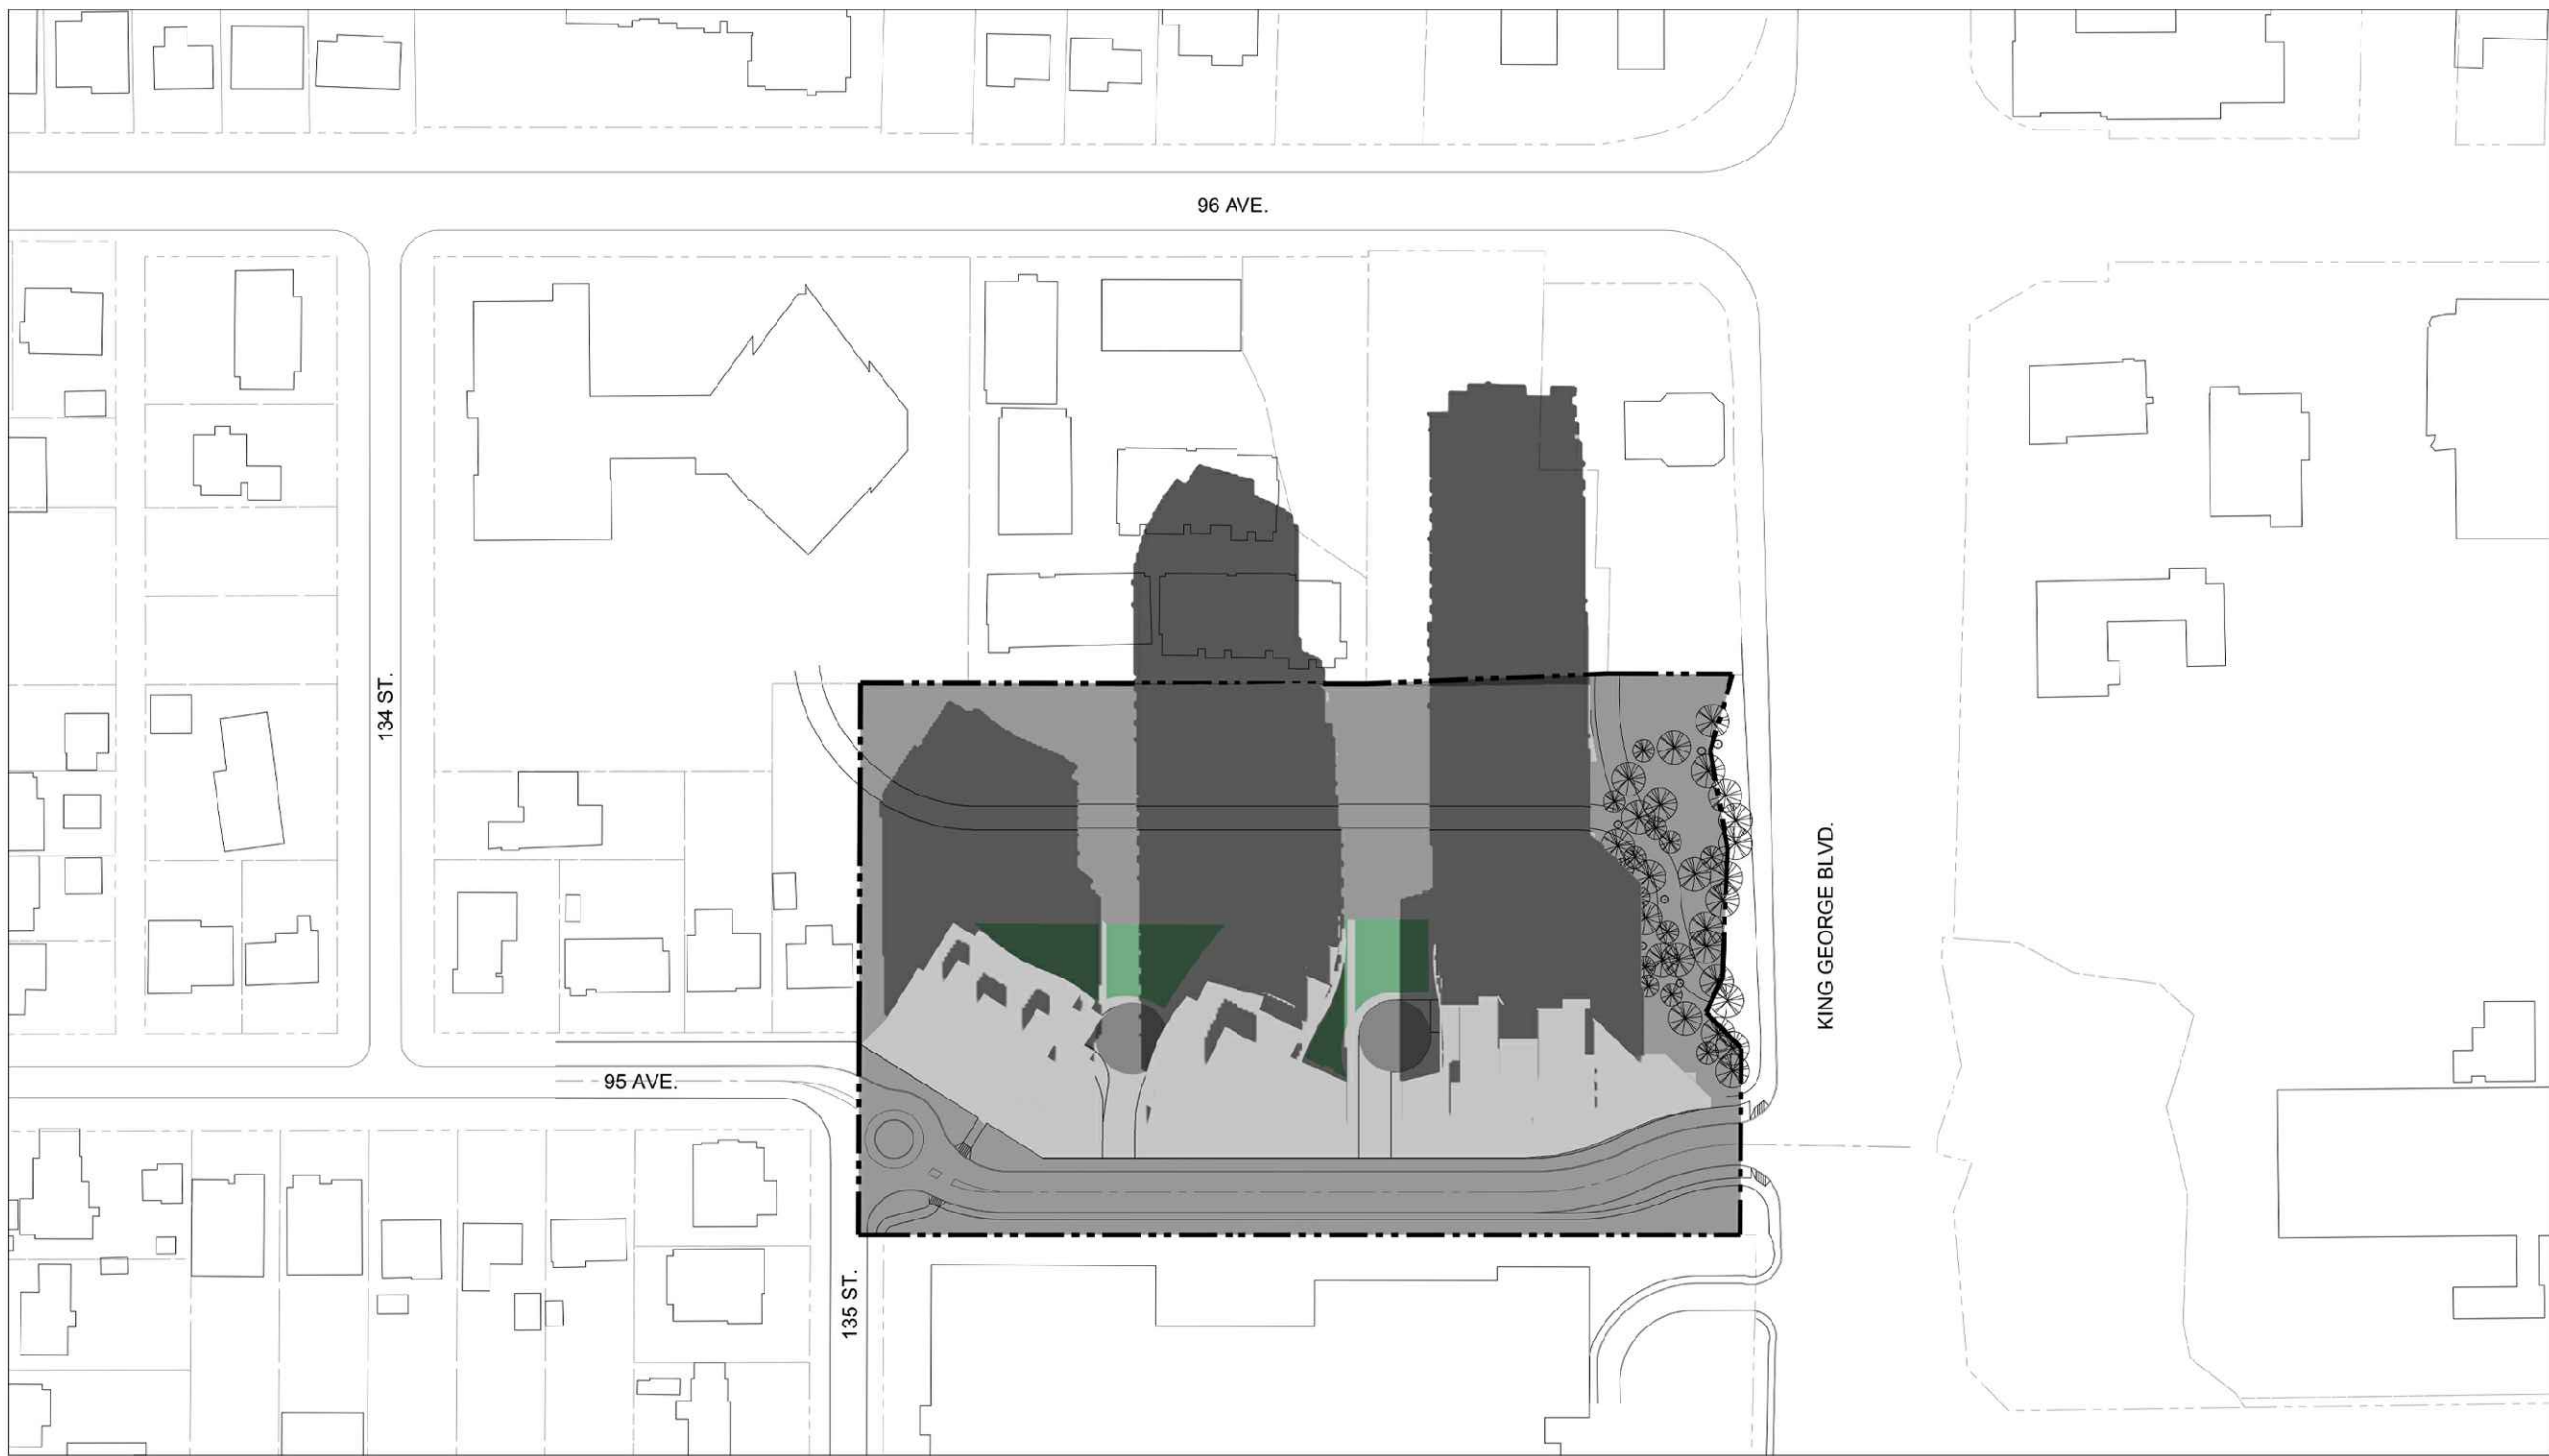

12 PM



2PM

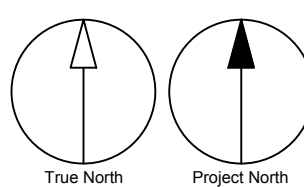

CLIENT

WESTSTONE GROUP

10090 152nd St Surrey, BC

COPYRIGHT

This drawing has been prepared solely for the intended use. This drawing is not to be used for any other purpose without the written consent of the author. The author is not responsible for any errors or omissions in this drawing. The author is not responsible for any damage or loss resulting from the use of this drawing. The author is not responsible for any liability arising from the use of this drawing. The author is not responsible for any other matter arising from the use of this drawing.

PLEASE CHOOSE LEGAL ENTITY

is a member of the IBI Group of companies

ISSUES

No.	DESCRIPTION	DATE
-----	-------------	------

NOT FOR CONSTRUCTION

PLEASE CONFIRM KEYPLAN BOX

CONSULTANTS

SEAL

IBI

Please select the Correct Office Region Before using this Logo

PROJECT

9525 King George

9525 King George Blvd. Surrey, BC

PROJECT NO:

120102

DRAWN BY:

User

CHECKED BY:

PROJECT MGR:

APPROVED BY:

SHEET TITLE

Shadow Study

SHEET NUMBER

A0.10

ISSUE

File Location: \\120102_1\Drawings\Shadows\A0.10_Shadow_Study.mxd Last Saved: September 25, 2020, by cmlm.gaynor Printed: Friday, February 5, 2021 6:41:02 PM by Souru Bera

CLIENT

WESTSTONE GROUP

10090 152nd St Surrey, BC

COPYRIGHT

This drawing has been prepared solely for the intended use. This drawing is not to be used for any other purpose without the written consent of the author. The author is not responsible for any errors or omissions in this drawing. The author is not responsible for any damage or injury caused by the use of this drawing. The author is not responsible for any loss of profit or business caused by the use of this drawing. The author is not responsible for any other consequences of the use of this drawing.

PLEASE CHOOSE LEGAL ENTITY

is a member of the BDC Group of Companies

ISSUES

No.	DESCRIPTION	DATE
-----	-------------	------

NOT FOR CONSTRUCTION

PLEASE CONFIRM KEYPLAN BOX

CONSULTANTS

SEAL

IBI

Please select the Correct Office Region Before using this Logo

PROJECT

9525 King George

9525 King George Blvd. Surrey, BC

PROJECT NO:

1201102

DRAWN BY:

User

CHECKED BY:

PROJECT MGR:

APPROVED BY:

SHEET TITLE

Amenity Space Diagram- TWR B& C

SHEET NUMBER

A0.12

ISSUE

Note 01: Amenity Space - According to City Bylaw Section 27.4

Minimum Required

min. low-midrise 7-12 storey: min. requirement 111sm + 1 sm per micro suite and / or lock off suite

min. High-Rise Apartment 25 + storeys: Min. 372 sm + 1 sm per micro unit and / or lock off suite (approx 4000sf)

Total Required:

1) Indoor amenity space Requirement: 3 Sm/unit (557sm (approx 6000sf) + 1 sm / unit (above 557sm)

2) Outdoor amenity space, in the amount of 3.0 square metres [32 sq.ft.] per dwelling unit and shall not be located within the required setbacks;

Required/ Phase 2	Tower	
	metric (m2)	imperial (ft2)
Indoor	834.0	8,977
Outdoor	1,164.0	12,529
Total	1,998.0	21,506

Provided/ Phase 2		
Indoor	385.5	4,149
Outdoor (Ground)	880.3	9,475
Outdoor (SRW- 75%)	-	-
Outdoor Total	880.3	9,475
Total Provided	1,265.8	13,625

note: additional area required beyond provision will be paid for in lieu of provision

Note 01: Amenity Space - According to City Bylaw Section 27.4

Minimum Required

min. low-midrise 7-12 storey: min. requirement 111sm + 1 sm per micro suite and / or lock off suite

min. High-Rise Apartment 25 + storeys: Min. 372 sm + 1 sm per micro unit and / or lock off suite (approx 4000sf)

Total Required:

1) Indoor amenity space Requirement: 3 Sm/unit (557sm (approx 6000sf) + 1 sm / unit (above 557sm)

2) Outdoor amenity space, in the amount of 3.0 square metres [32 sq.ft.] per dwelling unit and shall not be located within the required setbacks;

Required/ Phase 3	Tower	
	metric (m2)	imperial (ft2)
Indoor	456.0	4,908
Outdoor	456.0	4,908
Total	912.0	9,817


Provided/ Phase 3		
Indoor	301.5	3,245
Outdoor (Ground)	636.1	6,847
Outdoor (SRW- 75%)	-	-
Outdoor Total	636.1	6,847
Total Provided	937.6	10,092

note: additional area required beyond provision will be paid for in lieu of provision

NOT FOR CONSTRUCTION

PLEASE CONFIRM KEYPLAN BOX

CONSULTANTS

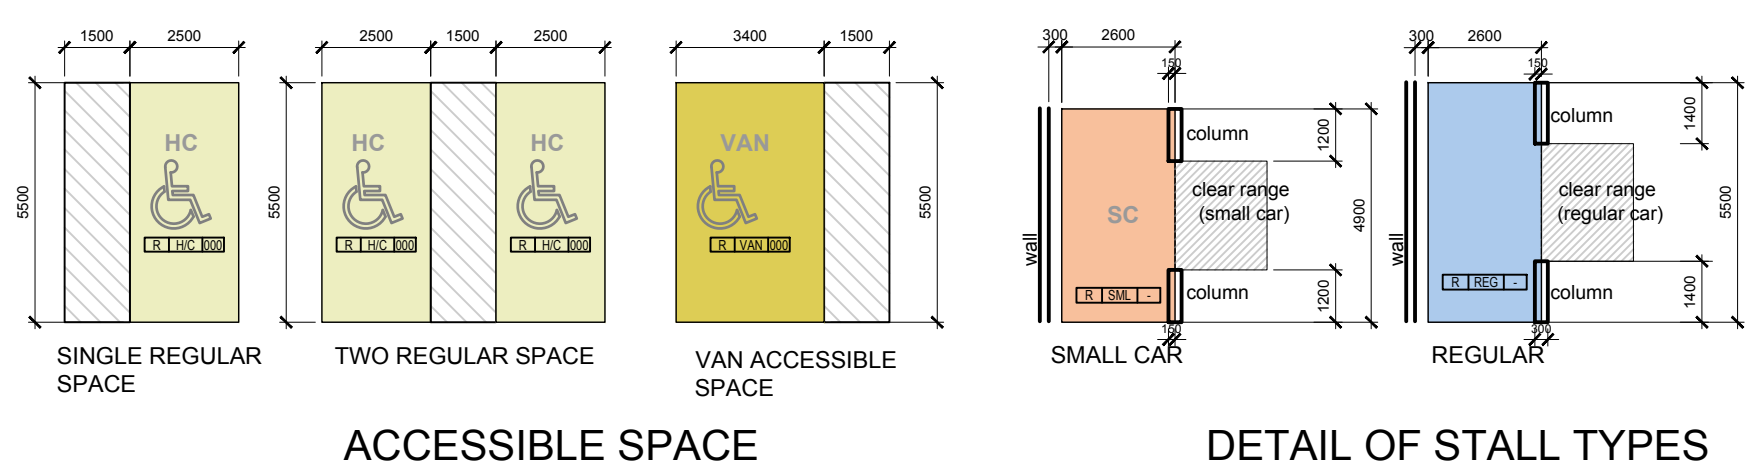

PARKING TAG



OCCUPANCY
STALL TYPE
STALL NUMBER


OCCUPANCY (LEGEND)

C	COMMERCIAL (GENERAL)	REG	REGULAR
R	RESIDENTIAL (GENERAL)	SM	SMALL
V	VISITOR (GENERAL)	HC	ACCESSIBLE
CV	COMMERCIAL VISITOR	VAN	VAN ACCESSIBLE
RV	RESIDENTIAL VISITOR	L	LOADING
RT	RETAIL	T	TANDEM
RV	ELECTRIC CAR CHARGING STATION		
CS	CAR SHARE		

REGISTRATION

E.V.S. ELECTRIC VEHICLE CHARGING STATION

AL

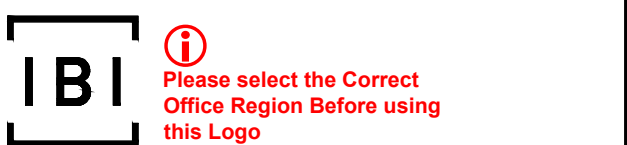

9525 King George

9525 King George Blvd. Surrey, BC

PROJECT NO: 0102	
AWN BY: er	CHECKED BY:
PROJECT MGR:	APPROVED BY:


EET TITLE	P5 Plan
-----------	---------

EET NUMBER	ISSUE
A1.01	

NOT FOR CONSTRUCTION

PLEASE CONFIRM KEYPLAN BOX

CONSULTANTS

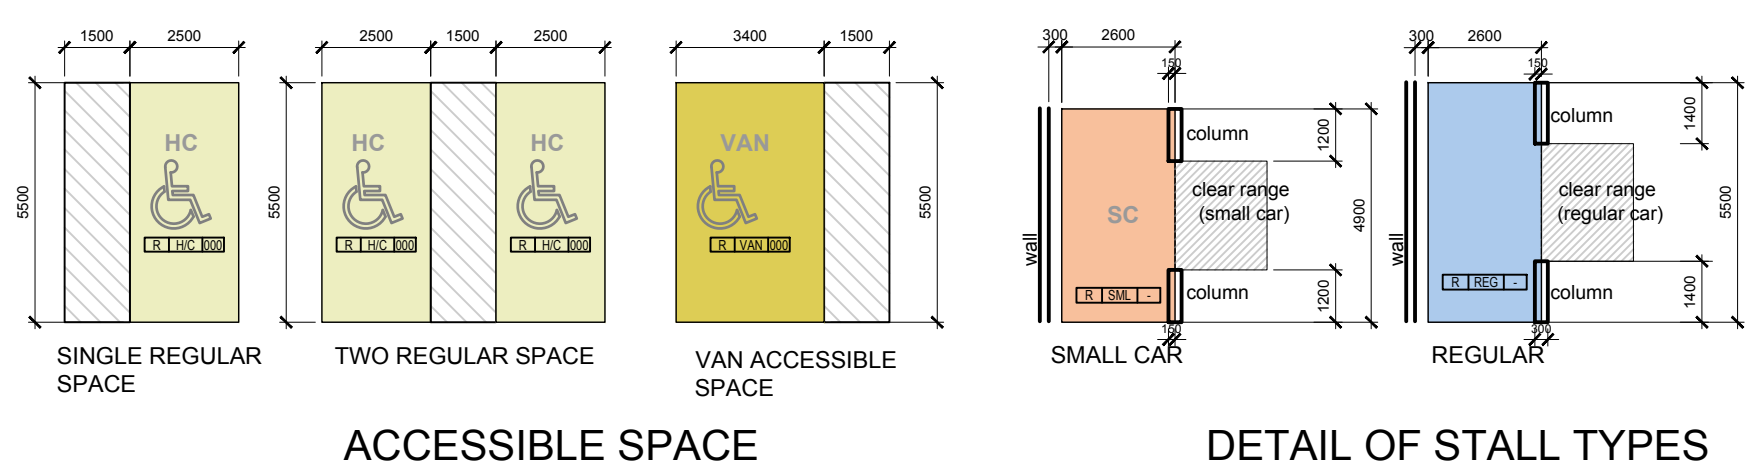

PARKING TAG



OCCUPANCY
STALL TYPE
STALL NUMBER

OCCUPANCY (LEGEND)

C	COMMERCIAL (GENERAL)	REG	REGULAR
R	RESIDENTIAL (GENERAL)	SM	SMALL
V	VISITOR (GENERAL)	HC	ACCESSIBLE
CV	COMMERCIAL VISITOR	VAN	VAN ACCESSIBLE
RV	RESIDENTIAL VISITOR	L	LOADING
RT	RETAIL	T	TANDEM
RV	ELECTRIC CAR CHARGING STATION		
CS	CAR SHARE		

REGISTRATION

E.V.S. ELECTRIC VEHICLE CHARGING STATION

REAL



PROJECT

9525 King George

9525 King George Blvd. Surrey, BC


PROJECT NO: 20102	
DRAWN BY: user	CHECKED BY:
PROJECT MGR:	APPROVED BY:

SHEET TITLE	P4 Plan
-------------	---------

SHEET NUMBER	A1.02	ISSUE
--------------	-------	-------

NOT FOR CONSTRUCTION

CONSULTANTS

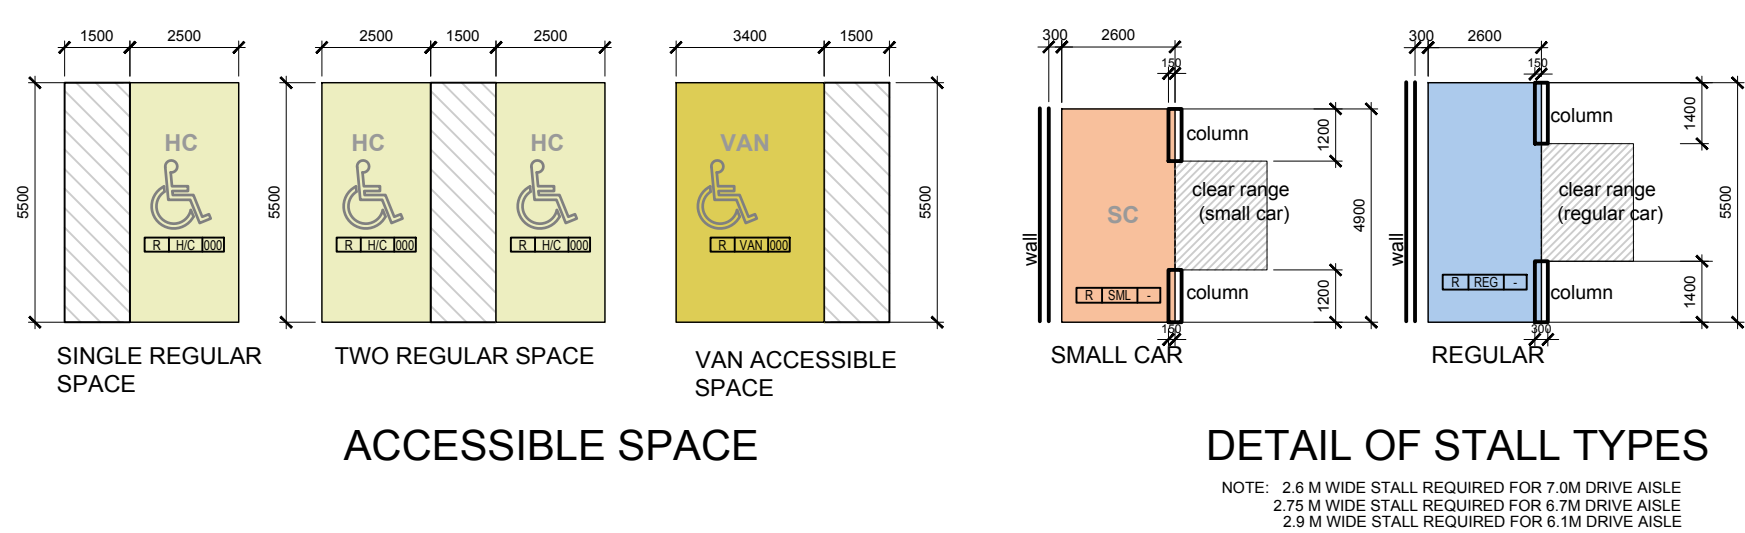


AL



NOT FOR CONSTRUCTION

CONSULTANTS

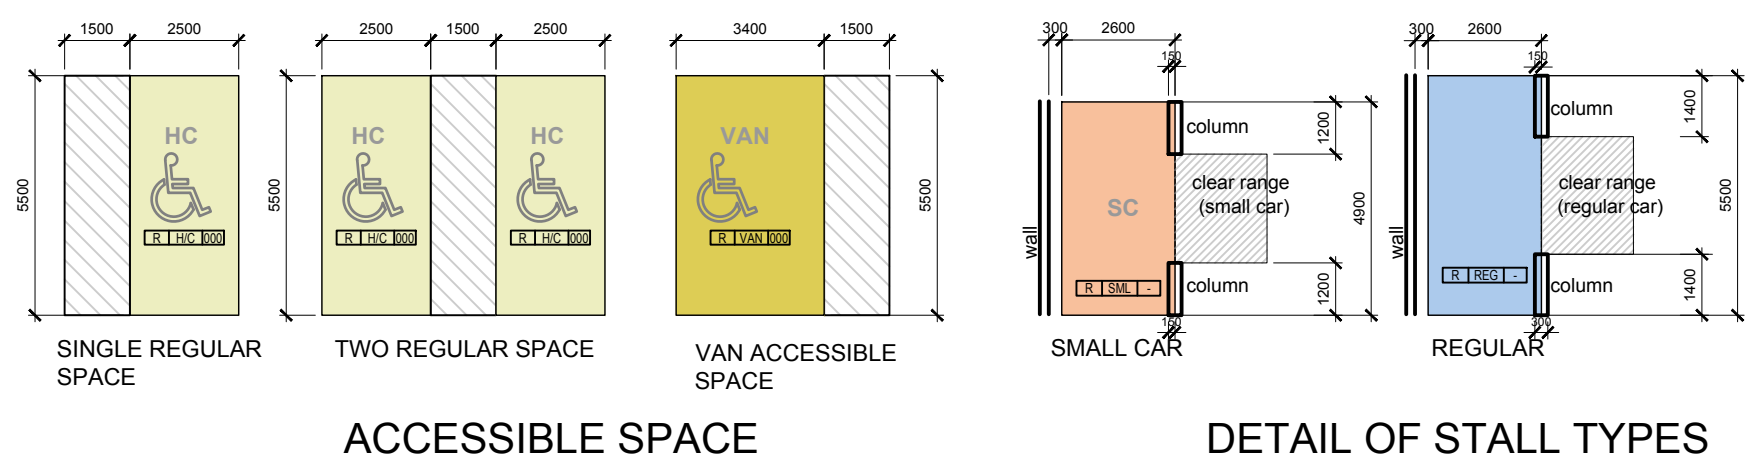

Parking Tag



OCCUPANCY
STALL TYPE
STALL NUMBER
1-150-100

OCCUPANCY LEGEND

C	COMMERCIAL (GENERAL)	RED	VEHICULAR
R	RESIDENTIAL (GENERAL)	SM	SMALL
V	VISITOR (GENERAL)	MC	ACCESSIBLE
CV	COMMERCIAL VISITOR	XAN	YAN ACCESSIBLE
RV	RESIDENTIAL VISITOR	L	LOADING
RT	RETAIL	T	TANDEM
ET	ELECTRIC CAR CHARGING STATION		
CS	CAR SHARE		

Abbreviation


E.V.C.B.	ELECTRIC VEHICLE CHARGING STATION
----------	-----------------------------------


B Please select the Correct Office Region Before using this Logo

SHEET TITLE

SHEET NUMBER	ISSUE
--------------	-------

A1 04

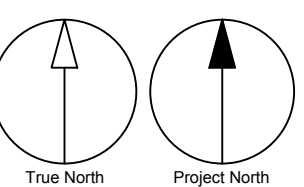

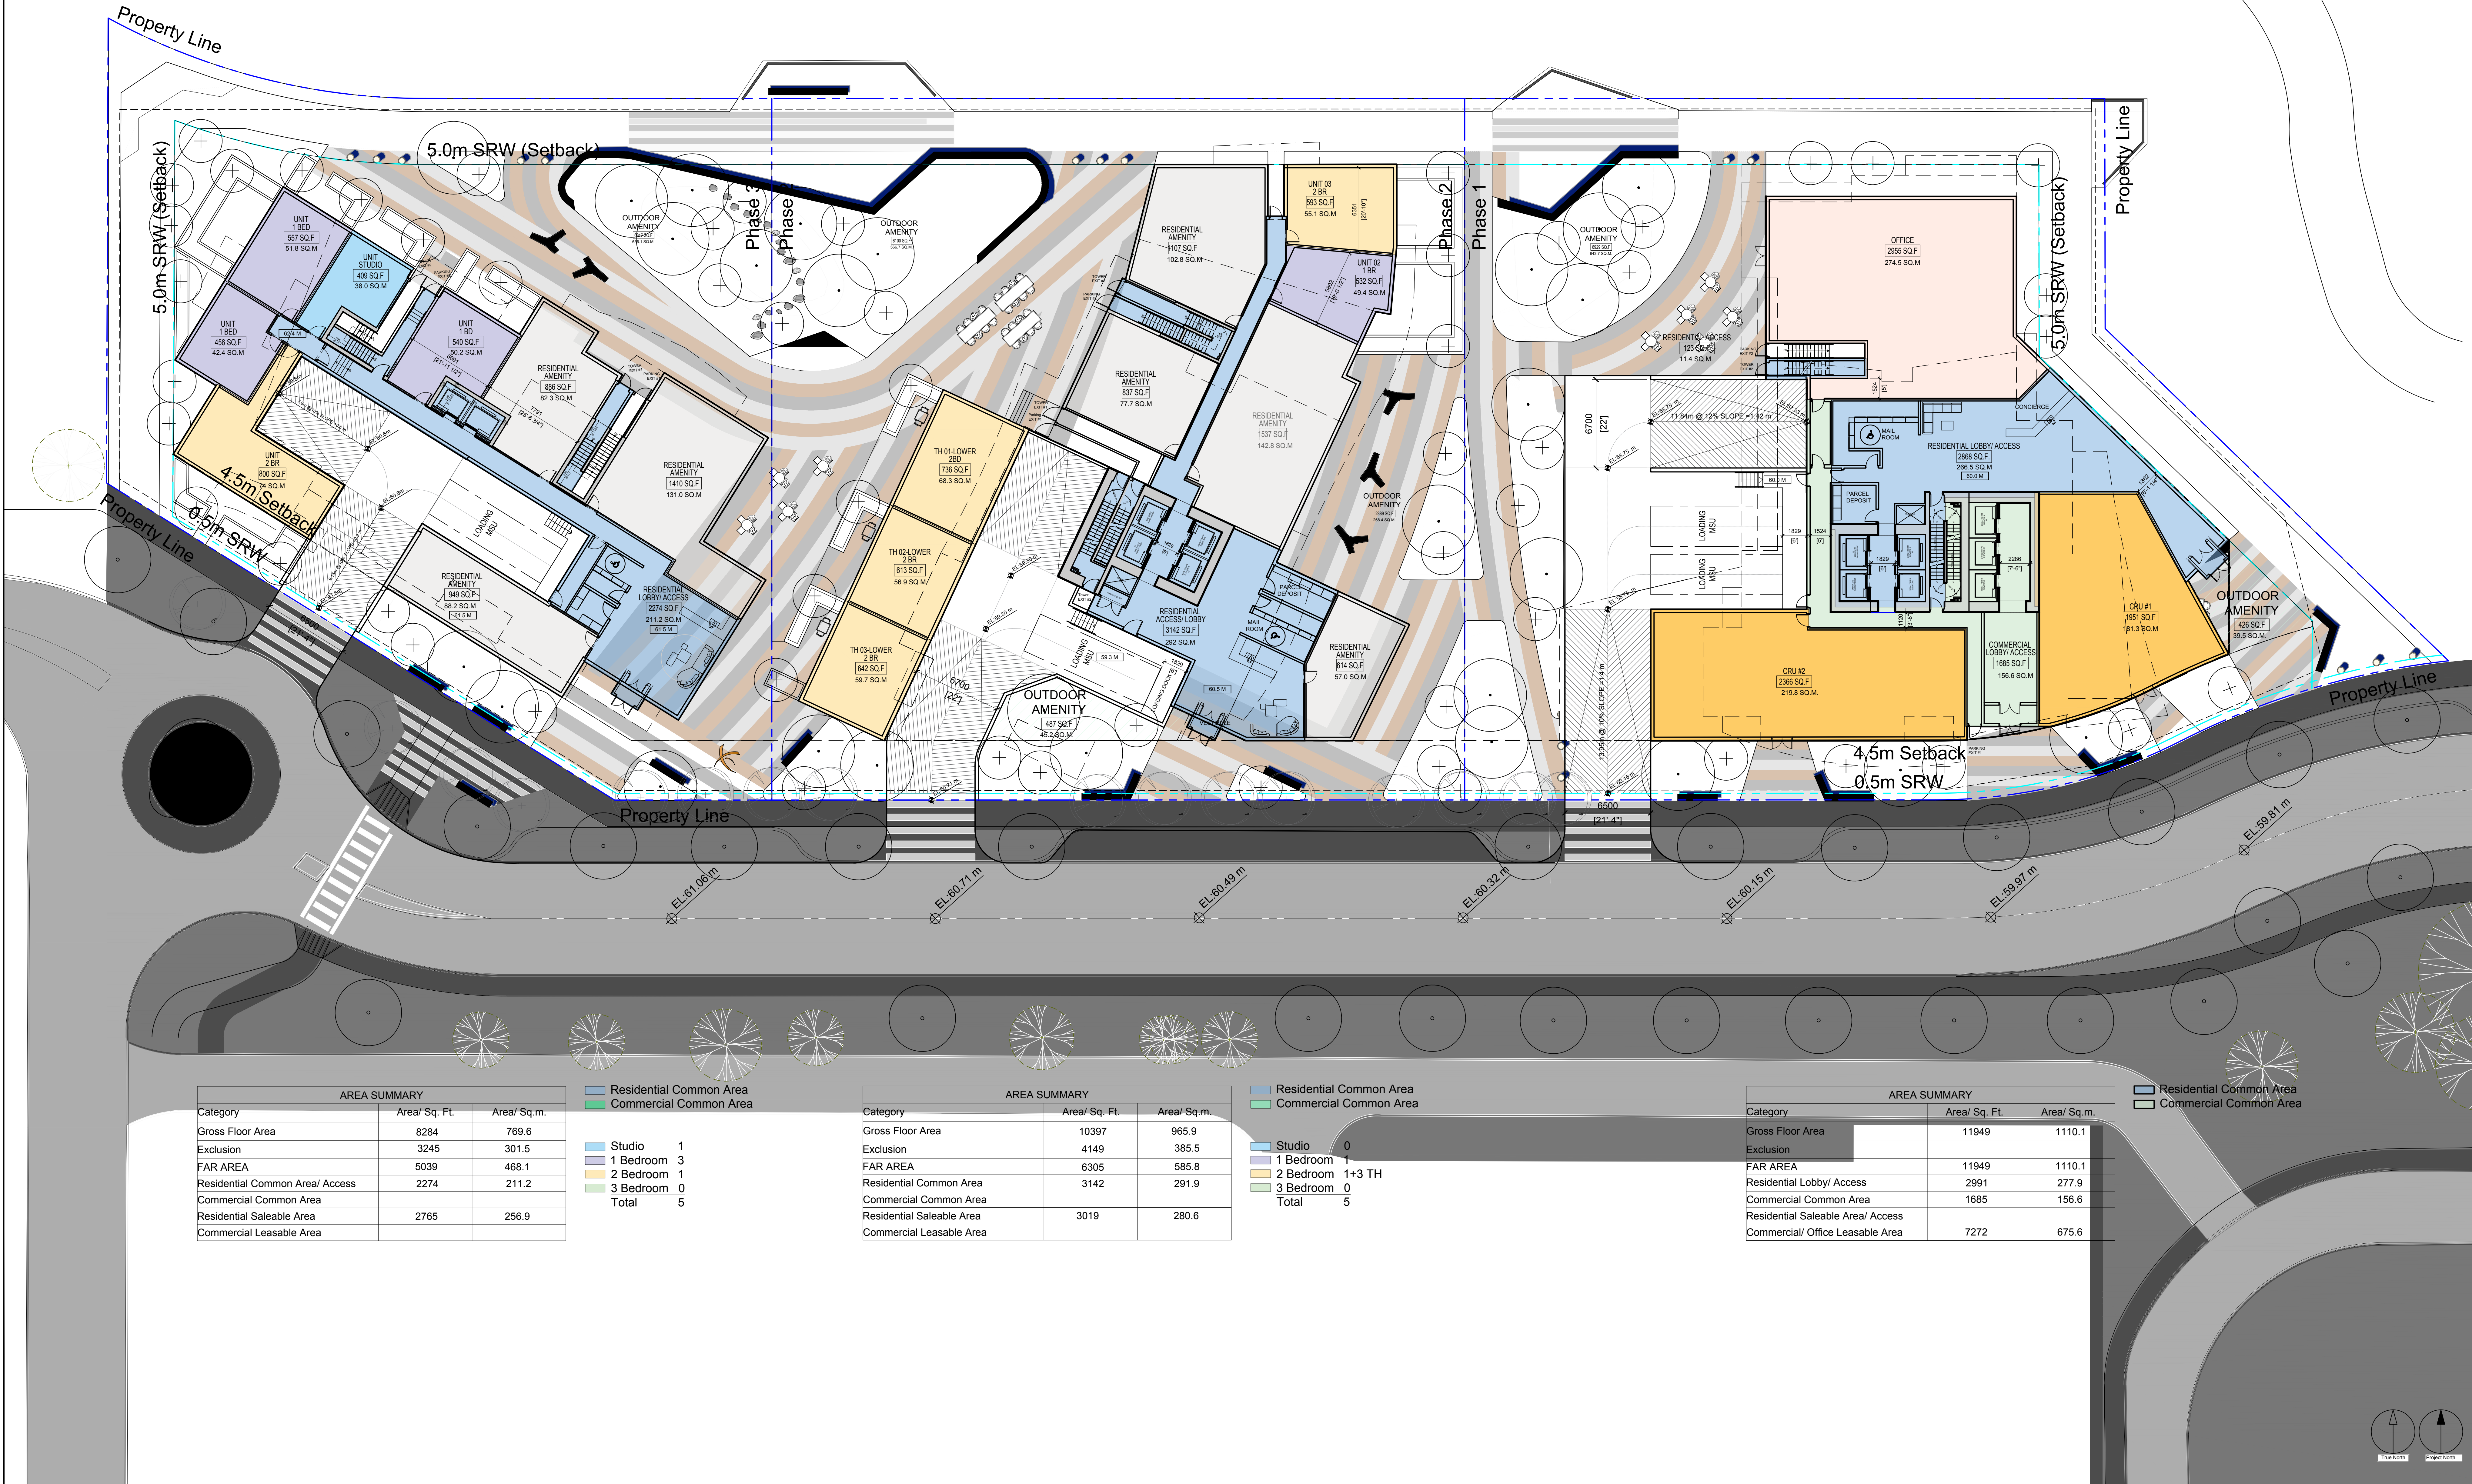

CLIENT

WESTSTONE GROUP

10090 152nd St Surrey, BC

COPYRIGHT

This drawing has been prepared solely for the intended use. This drawing is not to be used for any other purpose without the written consent of the author. The author shall not be responsible for any errors or omissions in this drawing. 

PLEASE CHOOSE LEGAL ENTITY

is a member of the 88 Group of companies

ISSUES

No.	DESCRIPTION	DATE
-----	-------------	------

NOT FOR CONSTRUCTION

PLEASE CONFIRM KEYPLAN BOX

CONSULTANTS

SEAL

IBI

Please select the Correct Office Region Before using this Logo

PROJECT

9525 King George

9525 King George Blvd. Surrey, BC

PROJECT NO:

120102

DRAWN BY:

User

CHECKED BY:

PROJECT MGR:

APPROVED BY:

SHEET TITLE

L2-5 Plan

SHEET NUMBER

A1.07

ISSUE

Architectural floor plan of a multi-unit residential building, divided into three phases. Phase 1 (right) shows a large commercial/leasable area with a 4.5m setback and 0.5m SRW. Phase 2 (middle) shows a central corridor with units and a 5.0m SRW. Phase 3 (left) shows a cluster of units with a 5.0m SRW and 0.5m SRW. The plan includes unit layouts, common areas, and setbacks.

AREA SUMMARY		
Category	Area/ Sq. Ft.	Area/ Sq.m.
Gross Floor Area	10148.4	942.8
Exclusion		
FAR AREA	10148.4	942.8
Residential Common Area	1016.0	94.4
Commercial Common Area		
Residential Saleable Area	9132.4	848.4
Commercial Leasable Area		

Residential Common Area

- Studio 3
- 1 Bedroom 8
- 2 Bedroom 4
- 3 Bedroom 0
- Total 15

AREA SUMMARY		
Category	Area/ Sq. Ft.	Area/ Sq.m.
Gross Floor Area	11920	1107.4
Exclusion		
FAR AREA	11920	1107.4
Residential Common Area	1575	146.3
Commercial Common Area		
Residential Saleable Area	10345	961.1
Commercial Leasable Area		

Residential Common Area

- Micro Suite 2
- 1 BR Jr. 2
- 1 Bedroom 9
- 2 Bedroom 5
- Total 18

AREA SUMMARY		
Category	Area/ Sq. Ft.	Area/ Sq.m.
Gross Floor Area	15167	1409.1
Exclusion		
FAR AREA	15167	1409.1
Residential Common Area/ Circulation	609	56.6
Commercial Common Area	2082	193.5
Residential Saleable Area		
Commercial Leasable Area	12476	1159.0

Residential Common Area

Commercial Common Area

Commercial Area/ Leasable

CLIENT

WESTSTONE GROUP

10090 152nd St Surrey, BC

COPYRIGHT

This drawing has been prepared solely for the intended use. This copy is not to be reproduced or distributed for any purpose other than that authorized by the Group. The Group is not responsible for any errors or omissions in this drawing. 

PLEASE CHOOSE LEGAL ENTITY

is a member of the 88 Group of companies

ISSUES

No.	DESCRIPTION	DATE

NOT FOR CONSTRUCTION

PLEASE CONFIRM KEYPLAN BOX

CONSULTANTS

SEAL

IBI

Please select the Correct Office Region Before using this Logo

PROJECT

9525 King George

9525 King George Blvd. Surrey, BC

PROJECT NO:
120102

DRAWN BY:
User

CHECKED BY:

PROJECT MGR:

APPROVED BY:

SHEET TITLE

L7 Plan

SHEET NUMBER

ISSUE

A1.09

AREA SUMMARY		
Category	Area/ Sq. Ft.	Area/ Sq.m.
Gross Floor Area	8565.2	795.7
Exclusion		
FAR AREA	8565.2	795.7
Residential Common Area	907.2	84.3
Commercial Common Area		
Residential Saleable Area	7657	711.4
Commercial Leasable Area		

Residential Common Area		
Studio	3	
1 Bedroom	6	
2 Bedroom	4	
3 Bedroom	0	
Total	13	

AREA SUMMARY		
Category	Area/ Sq. Ft.	Area/ Sq.m.
Gross Floor Area	10705	994.5
Exclusion		
FAR AREA	10705	994.5
Residential Common Area	1475	137.0
Commercial Common Area		
Residential Saleable Area	9230	857.5
Commercial Leasable Area		

Residential Common Area		
Micro Suite	4	
1 BR Jr.	2	
1 Bedroom	7	
2 Bedroom	4	
Total	17	

AREA SUMMARY		
Category	Area/ Sq. Ft.	Area/ Sq.m.
Gross Floor Area	9083	843.9
Exclusion	3943	366.3
FAR AREA	5140	477.5
Residential Common Area	1412	131.2
Commercial Common Area		
Residential Saleable Area	3728	346.3
Commercial Leasable Area		

Residential Common Area		
Amenity Exclusion		
Studio	0	
1 Bedroom Jr	1	
1 Bedroom	3	
2 Bedroom	2	
3 Bedroom	0	
Total	6	

CLIENT

WESTSTONE GROUP

10090 152nd St Surrey, BC

COPYRIGHT

This drawing has been prepared solely for the intended use. This drawing is not to be used for any other purpose without the written consent of the Group. The Group is not responsible for any errors or omissions in this drawing. The Group is not responsible for any variations from the drawings and specifications shown on the drawings. The Group is not responsible for any variations from the drawings and specifications shown on the drawings.

PLEASE CHOOSE LEGAL ENTITY

is a member of the 88 Group of companies

ISSUES

No.	DESCRIPTION	DATE
NOT FOR CONSTRUCTION		

PLEASE CONFIRM KEYPLAN BOX

CONSULTANTS

SEAL

IBI

Please select the Correct Office Region before using this Logo

PROJECT

9525 King George

9525 King George Blvd. Surrey, BC

PROJECT NO:

120102

DRAWN BY:

User

CHECKED BY:

PROJECT MGR:

APPROVED BY:

SHEET TITLE

L8 Plan

SHEET NUMBER

9525 King George

ISSUE

A1.10

AREA SUMMARY		
Category	Area/ Sq. Ft.	Area/ Sq.m.
Gross Floor Area	8565.2	795.7
Exclusion		
FAR AREA	8565.2	795.7
Residential Common Area	907.2	84.3
Commercial Common Area		
Residential Saleable Area	7657	711.4
Commercial Leasable Area		

Residential Common Area

Studio

3

1 Bedroom

6

2 Bedroom

4

3 Bedroom

0

Total

13

AREA SUMMARY		
Category	Area/ Sq. Ft.	Area/ Sq.m.
Gross Floor Area	10705	994.5
Exclusion		
FAR AREA	10705	994.5
Residential Common Area	1475	137.0
Commercial Common Area		
Residential Saleable Area	9230	857.5
Commercial Leasable Area		

Residential Common Area

Micro Suite

4

1 BR Jr.

2

1 Bedroom

7

2 Bedroom

4

Total

17

AREA SUMMARY		
Category	Area/ Sq. Ft.	Area/ Sq.m.
Gross Floor Area	10397	965.9
Exclusion		
FAR AREA	10397	965.9
Residential Common Area	1509	140.2
Commercial Common Area		
Residential Saleable Area	8884	825.7
Commercial Leasable Area		

Residential Common Area

Studio/ Micro

2

1 BR Jr.

3

1 Bedroom

6

2 Bedroom

4

3 Bedroom

0

Total

15

NOT FOR CONSTRUCTION

PLEASE CONFIRM KEYPLAN BOX

CONSULTANTS



Residential Common Area


3

Residential Common Area

N

Residential Common Area

AL

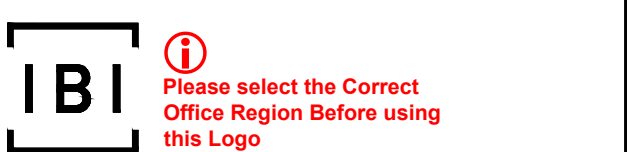

9525 King George Blvd. Surrey, BC


AWN BY:	CHECKED BY:
---------	-------------


PROJECT MGR:	APPROVED BY:
--------------	--------------

LST Hall

EET NUMBER	ISSUE
------------	-------

A1.11

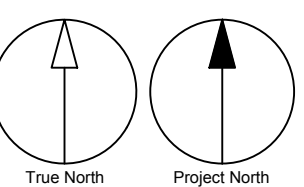


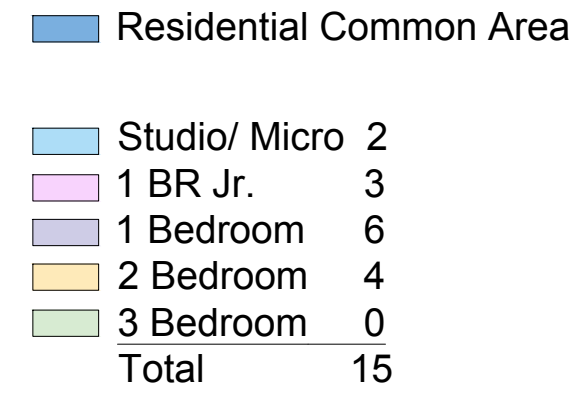


NOT FOR CONSTRUCTION

PLEASE CONFIRM KEYPLAN BOX

CONSULTANTS

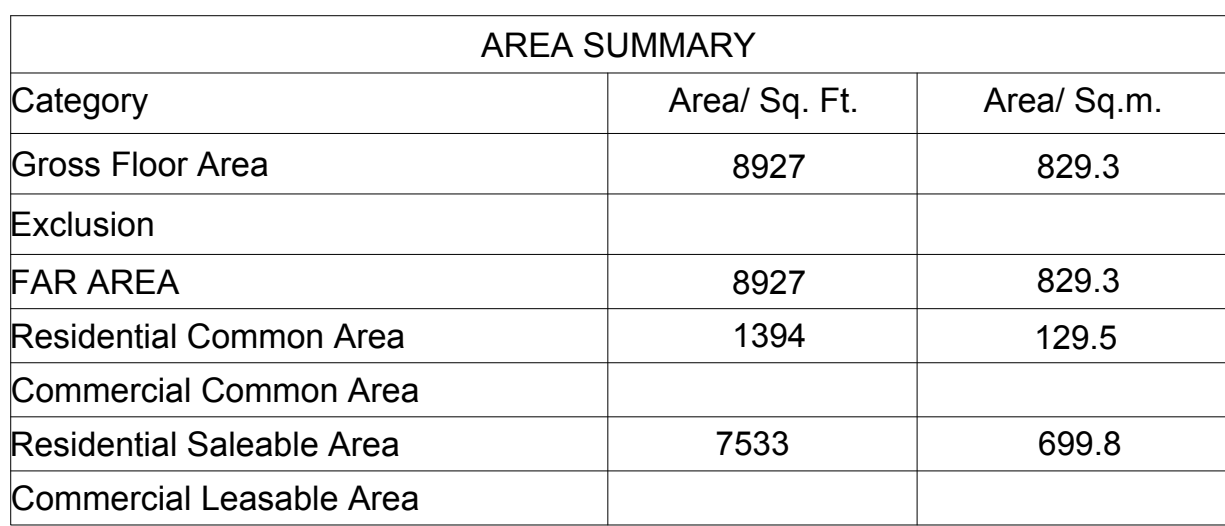


Residential Common Area	
Micro Suite	4
1 BR Jr.	2
1 Bedroom	4
2 Bedroom	4
Total	14

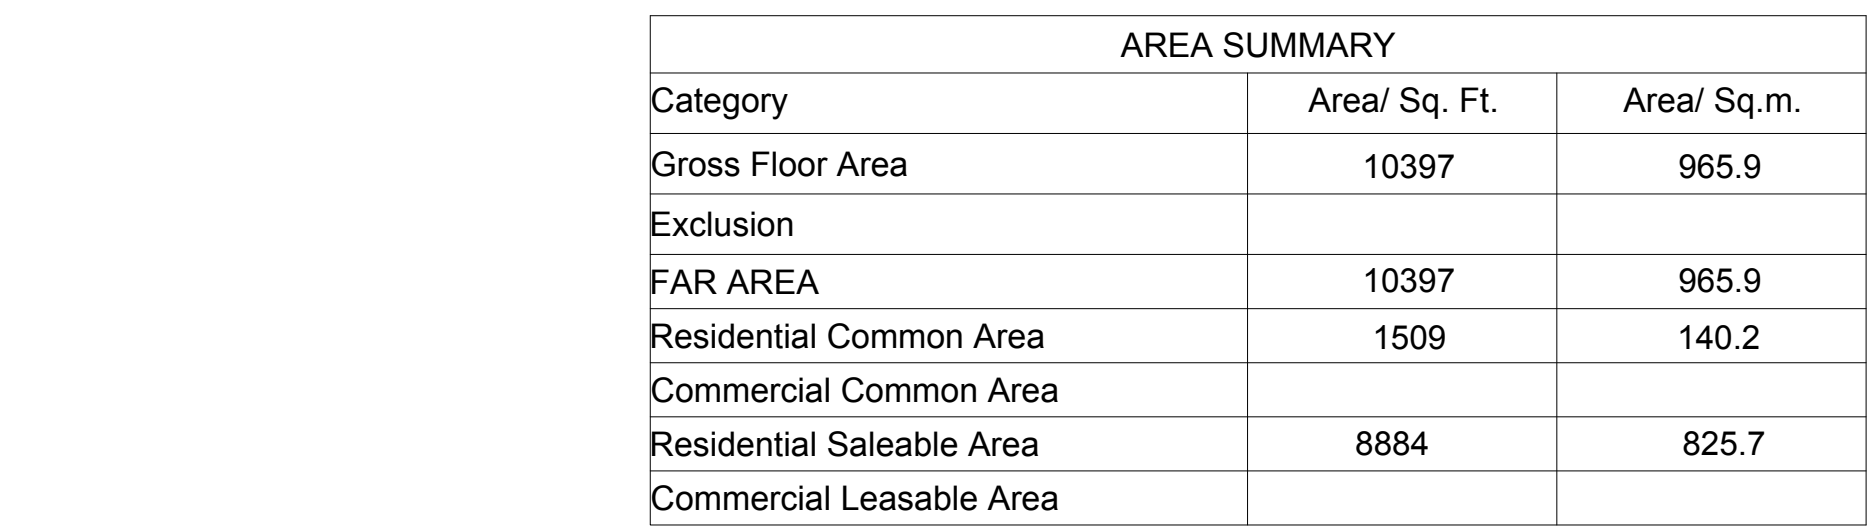

Residential Common Area	
Studio/ Micro	2
1 BR Jr.	3
1 Bedroom	6
2 Bedroom	4
3 Bedroom	0
Total	15


AL

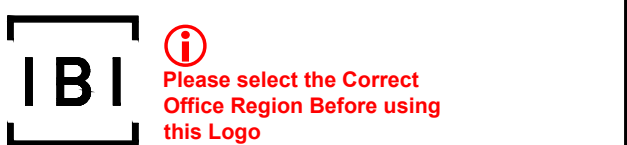

L13-15 Plan

EET NUMBER	ISSUE
------------	-------

A1.13

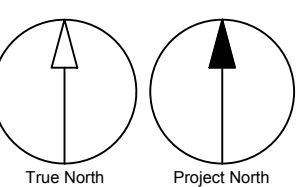

ISSUES		
No.	DESCRIPTION	DATE
NOT FOR CONSTRUCTION		

PLEASE CONFIRM KEYPLAN BOX

CONSULTANTS

SEAL

IBI

Please select the Correct Office Region Before using this Logo

PROJECT

9525 King George

9525 King George Blvd. Surrey, BC

PROJECT NO:
120102

DRAWN BY:
User

CHECKED BY:

PROJECT MGR:

APPROVED BY:


SHEET TITLE

L16-29 Plan

SHEET NUMBER

A1.14

ISSUE

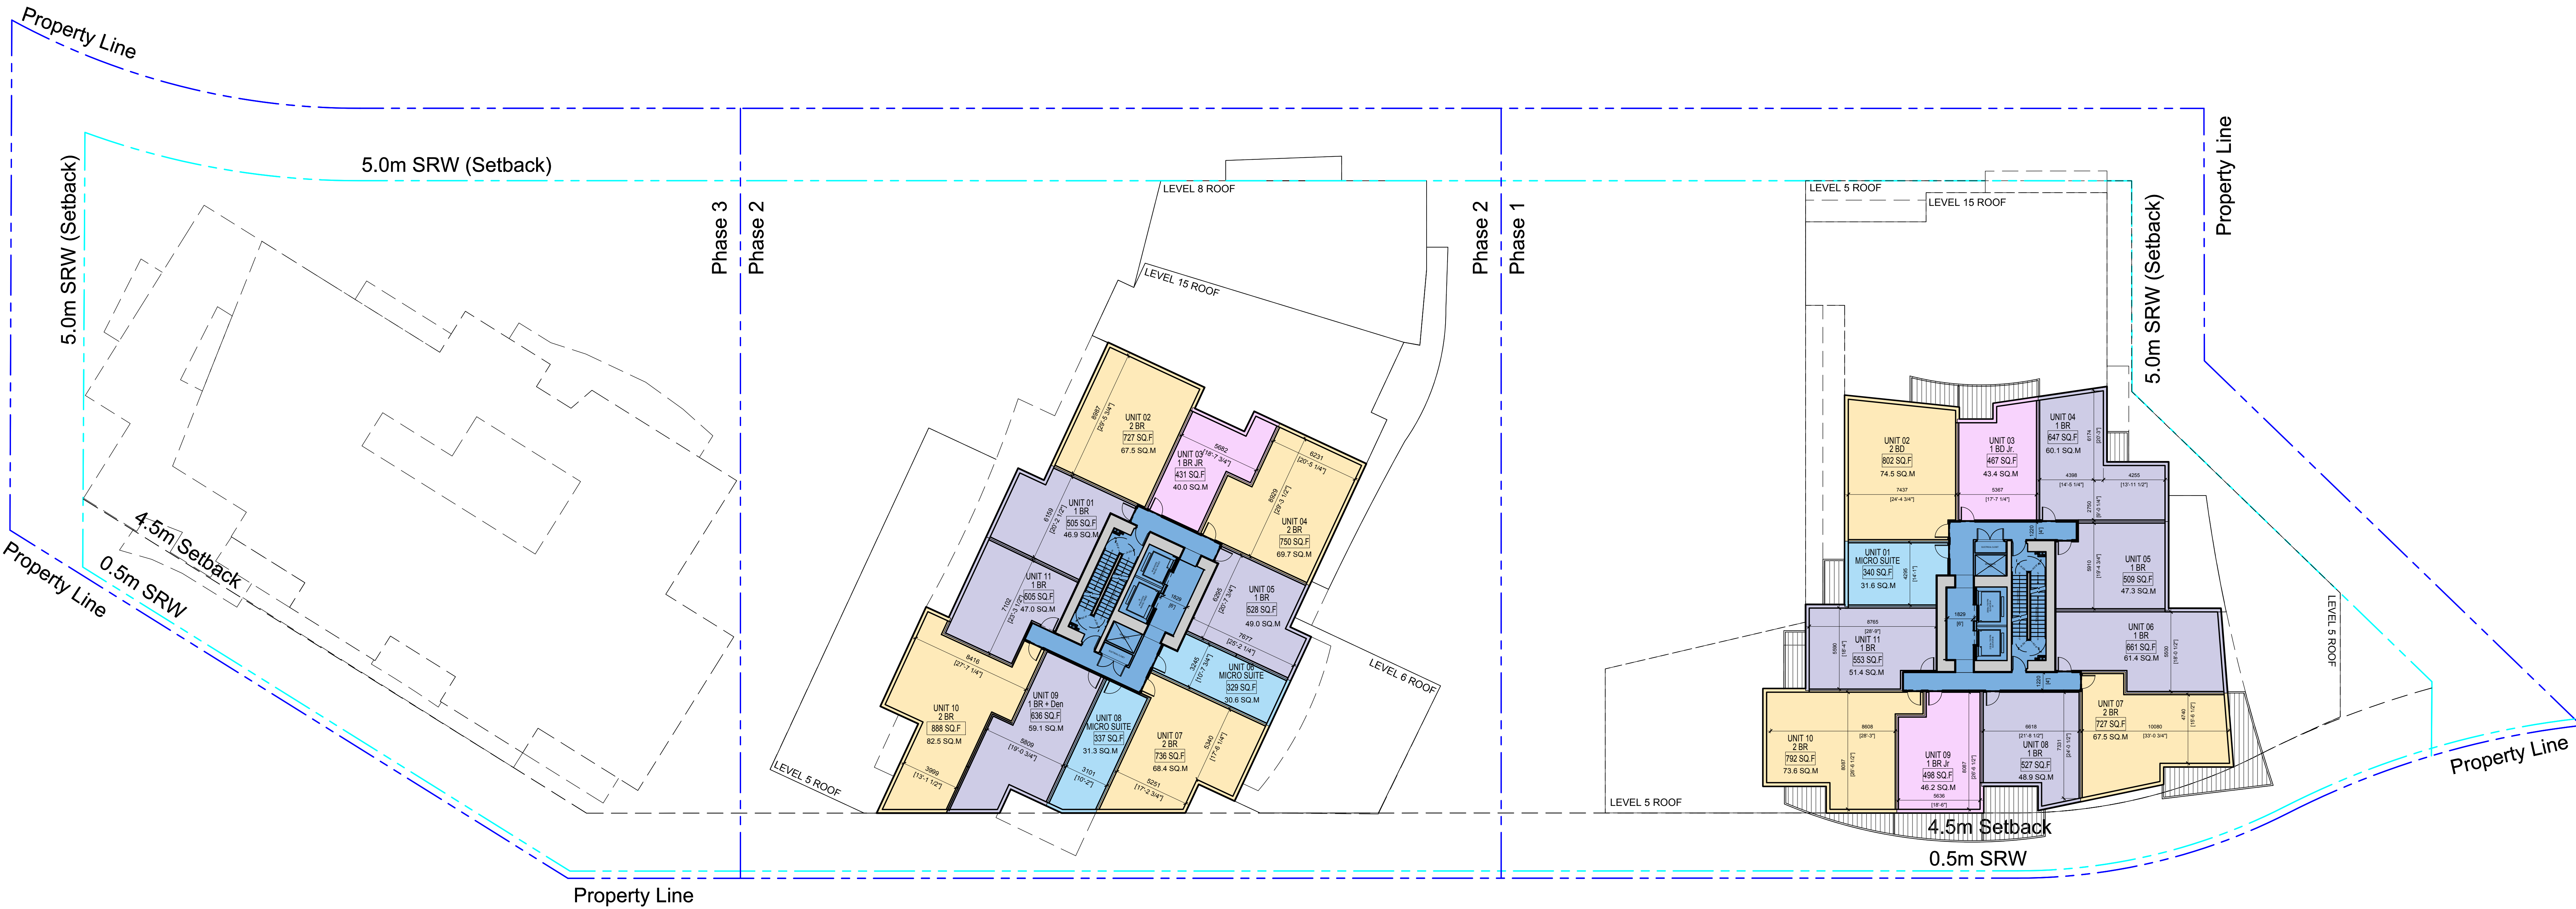


AREA SUMMARY		
Category	Area/ Sq. Ft.	Area/ Sq.m.
Gross Floor Area	7300	678.2
Exclusion		
FAR AREA	7300	678.2
Residential Common Area	928.6	86.3
Commercial Common Area		
Residential Saleable Area	6371.4	591.9
Commercial Leasable Area		

- Residential Common Area
- Micro Suite 2
 - 1 BR Jr. 1
 - 1 Bedroom 4
 - 2 Bedroom 4
 - Total 11

AREA SUMMARY		
Category	Area/ Sq. Ft.	Area/ Sq.m.
Gross Floor Area	7550	701.4
Exclusion		
FAR AREA	7550	701.4
Residential Common Area	1028	95.5
Commercial Common Area		
Residential Saleable Area	6521	605.9
Commercial Leasable Area		


- Residential Common Area
- Micro Suite 1
 - 1 BR Jr. 2
 - 1 Bedroom 5
 - 2 Bedroom 3
 - 3 Bedroom 0
 - Total 11

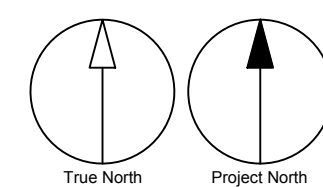

[illegible]

PLEASE CONFIRM KEYPLAN BOX

CONSULTANTS

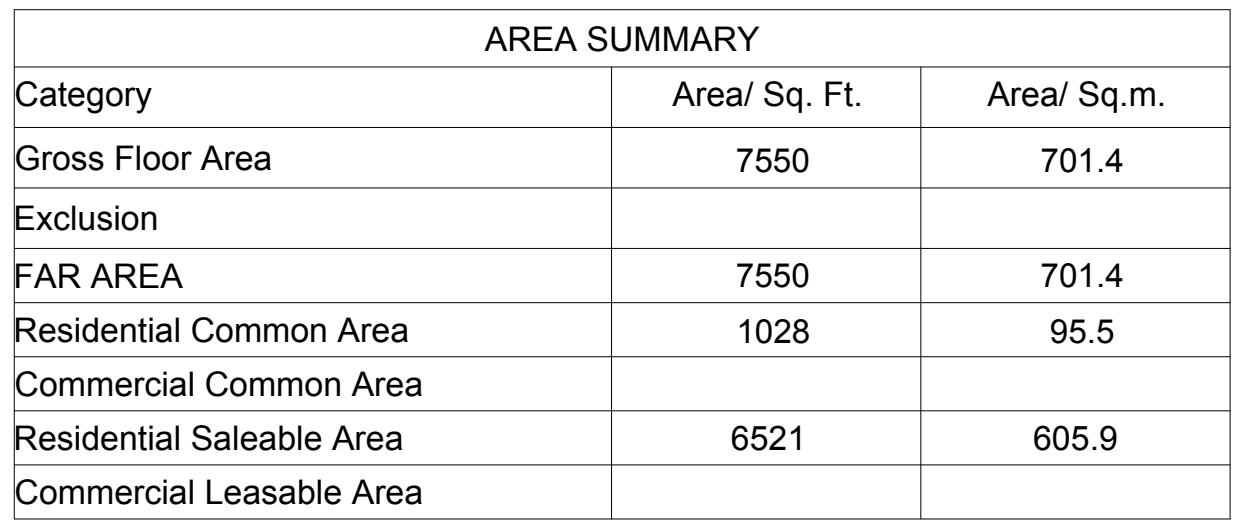

Residential Common Area	
Micro Suite	1
1 BR Jr.	2
1 Bedroom	5
2 Bedroom	3
3 Bedroom	0
Total	11

AL

IB Please select the Correct Office Region Before using this Logo

OBJECT

9525 King George


9525 King George Blvd. Surrey, BC

PROJECT NO: 0102	
AWN BY: er	CHECKED BY:
PROJECT MGR:	APPROVED BY:

PROJECT MGR:	APPROVED BY:
--------------	--------------

L31-36 Plan

EET NUMBER	ISSUE
A1.16	

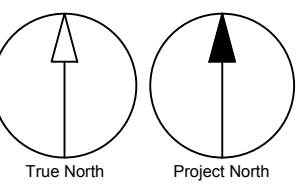

CLIENT

WESTSTONE GROUP

10090 152nd St Surrey, BC

COPYRIGHT

This drawing has been prepared solely for the intended use. This may be reproduced or otherwise for any purpose other than authorized by the Group.

Copyright: 2021 Weststone Group Inc. All rights reserved. No part of this drawing may be reproduced or otherwise for any purpose other than authorized by the Group.

PLEASE CHOOSE LEGAL ENTITY

is a member of the 88 Group of companies

ISSUES

No.	DESCRIPTION	DATE

NOT FOR CONSTRUCTION

PLEASE CONFIRM KEYPLAN BOX

CONSULTANTS

SEAL

IBI

Please select the Correct Office Region Before using this Logo

PROJECT

9525 King George

9525 King George Blvd. Surrey, BC

PROJECT NO:

120102

DRAWN BY:

User

CHECKED BY:

PROJECT MGR:

APPROVED BY:

SHEET TITLE

L37 Plan

SHEET NUMBER

A1.17

ISSUE

AREA SUMMARY		
Category	Area/ Sq. Ft.	Area/ Sq.m.
Gross Floor Area	7550	701.4
Exclusion		
FAR AREA	7550	701.4
Residential Common Area	1001	93.0
Commercial Common Area		
Residential Saleable Area	6549	608.4
Commercial Leasable Area		

Residential Common Area

Studio

0

1 Bedroom

0

2 Bedroom

3

3 Bedroom

4

Total

7

CLIENT
WESTSTONE GROUP

10090 152nd St Surrey, BC

COPYRIGHT

This drawing has been prepared solely for the intended use. This may be reproduced or distributed for any purpose other than authorized by IBI Group Inc. without the prior written consent of IBI Group Inc. IBI Group Inc. shall not be responsible for any errors or omissions in this drawing and shall not be liable for any damages or losses resulting from the use of this drawing. IBI Group Inc. shall not be responsible for any damages or losses resulting from the use of this drawing.

PLEASE CHOOSE LEGAL ENTITY
is a member of the IBI Group of companies

ISSUES		DATE
No.	DESCRIPTION	
NOT FOR CONSTRUCTION		
PLEASE CONFIRM KEYPLAN BOX		

CONSULTANTS

SEAL

IBI

Please select the Correct Office Region Before using this Logo

PROJECT

9525 King George

9525 King George Blvd. Surrey, BC

PROJECT NO:

120102

DRAWN BY:

User

CHECKED BY:

PROJECT MGR:

APPROVED BY:



SHEET TITLE

Roof Plan

SHEET NUMBER

A1.18

ISSUE

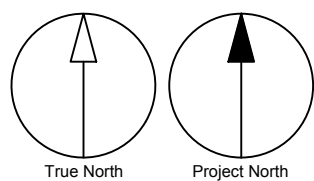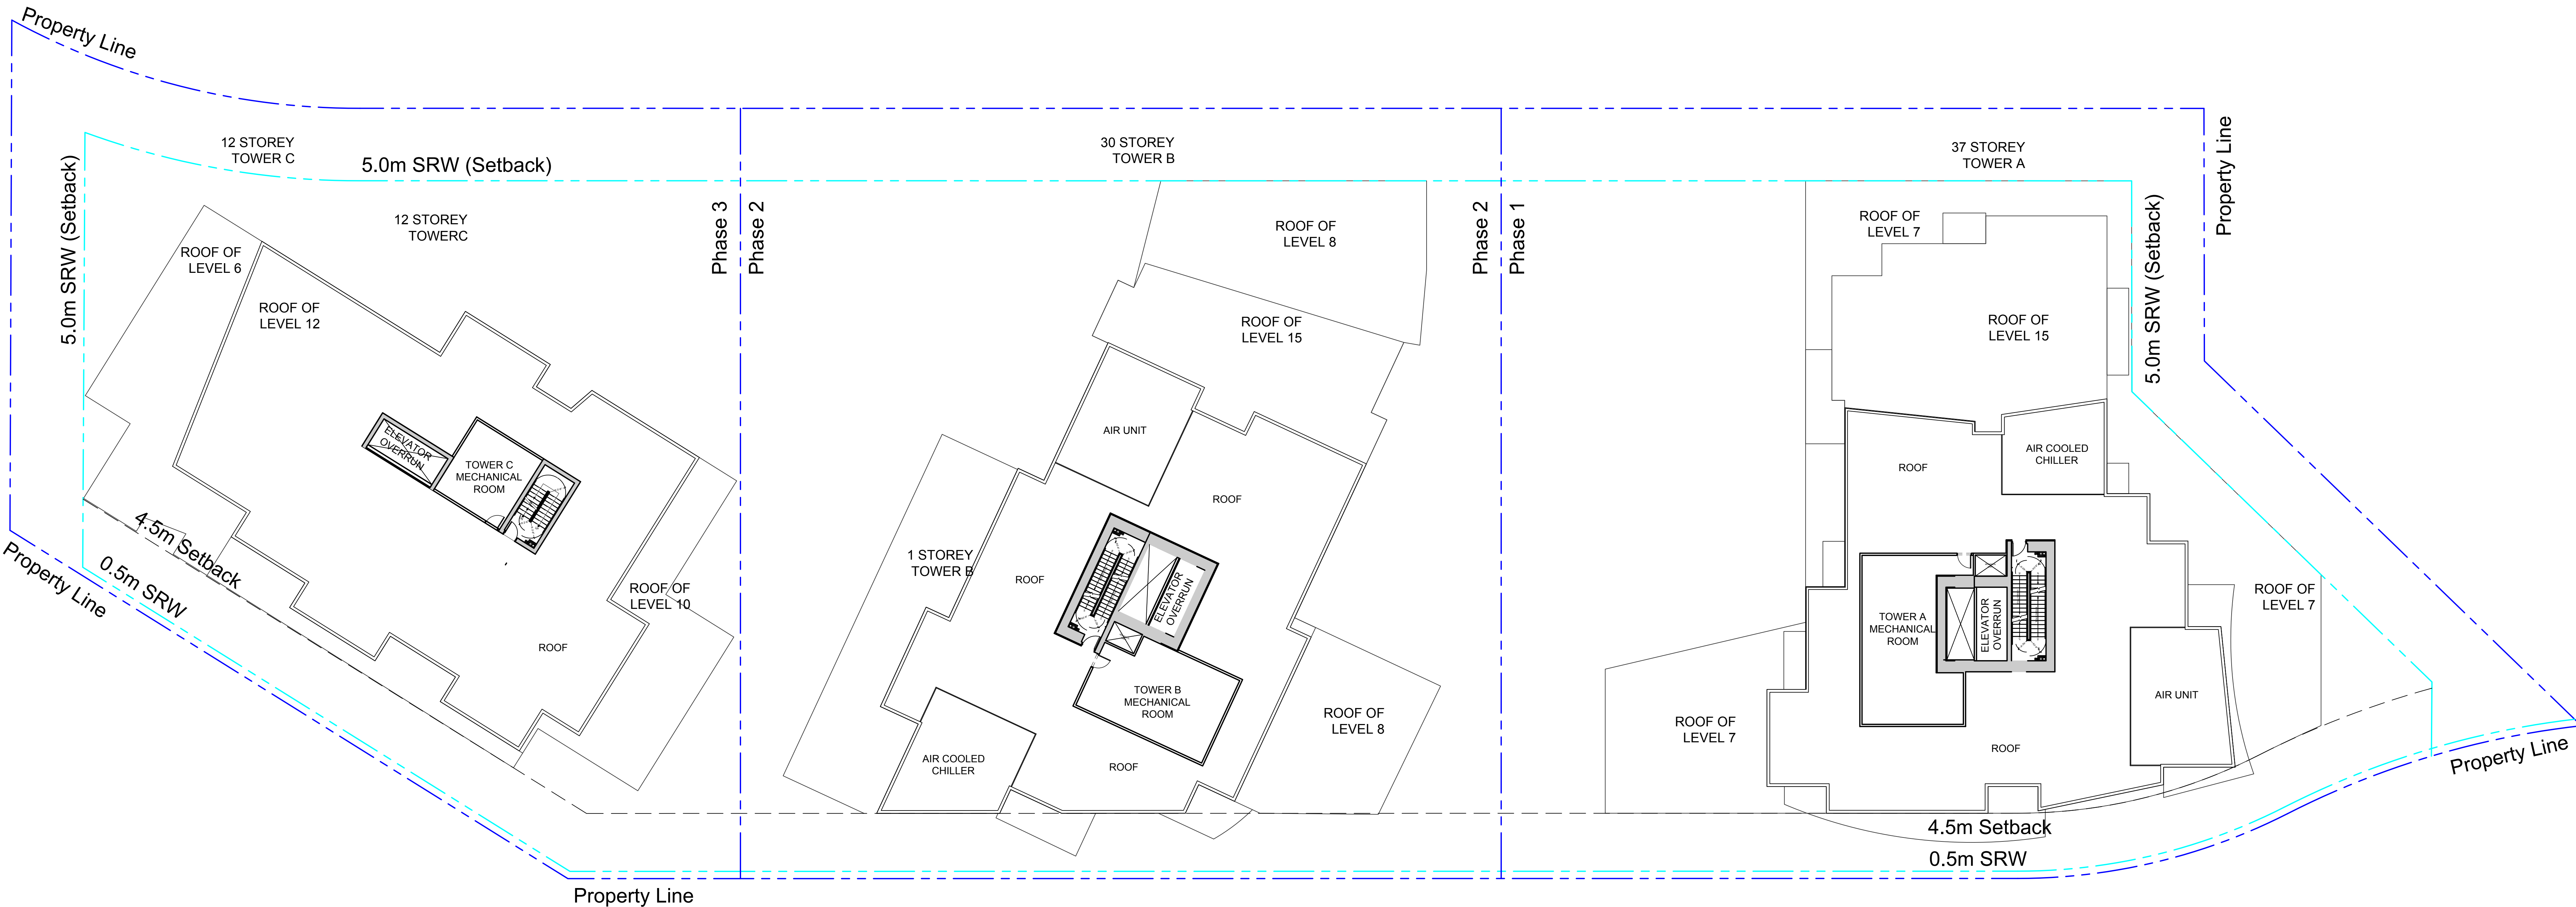

Printed: Friday, February 5, 2021 6:47:20 PM by User: User

CLIENT

WESTSTONE GROUP

10090 152nd St Surrey, BC

COPYRIGHT

This drawing has been prepared solely for the intended use. This is a reproduction or distribution for any purpose other than authorized by the Group. It is not to be used for any other purpose without the written consent of the Group. The Group is not responsible for any errors or omissions in this drawing. The Group is not responsible for any damage or loss resulting from the use of this drawing. The Group is not responsible for any liability arising from the use of this drawing. The Group is not responsible for any other matter arising from the use of this drawing.

PLEASE CHOOSE LEGAL ENTRY
in a member of the 80 Group of companies

ISSUES

No.	DESCRIPTION	DATE
-----	-------------	------

NOT FOR CONSTRUCTION

PLEASE CONFIRM KEYPLAN BOX

CONSULTANTS

SEAL

IBI

Please select the Correct Office Region Before using this Logo

PROJECT

9525 King George

9525 King George Blvd. Surrey, BC

PROJECT NO:
120102

DRAWN BY:
User

CHECKED BY:

PROJECT MGR:

APPROVED BY:


SHEET TITLE



Section B- Tower A


SHEET NUMBER

A3.02


ISSUE

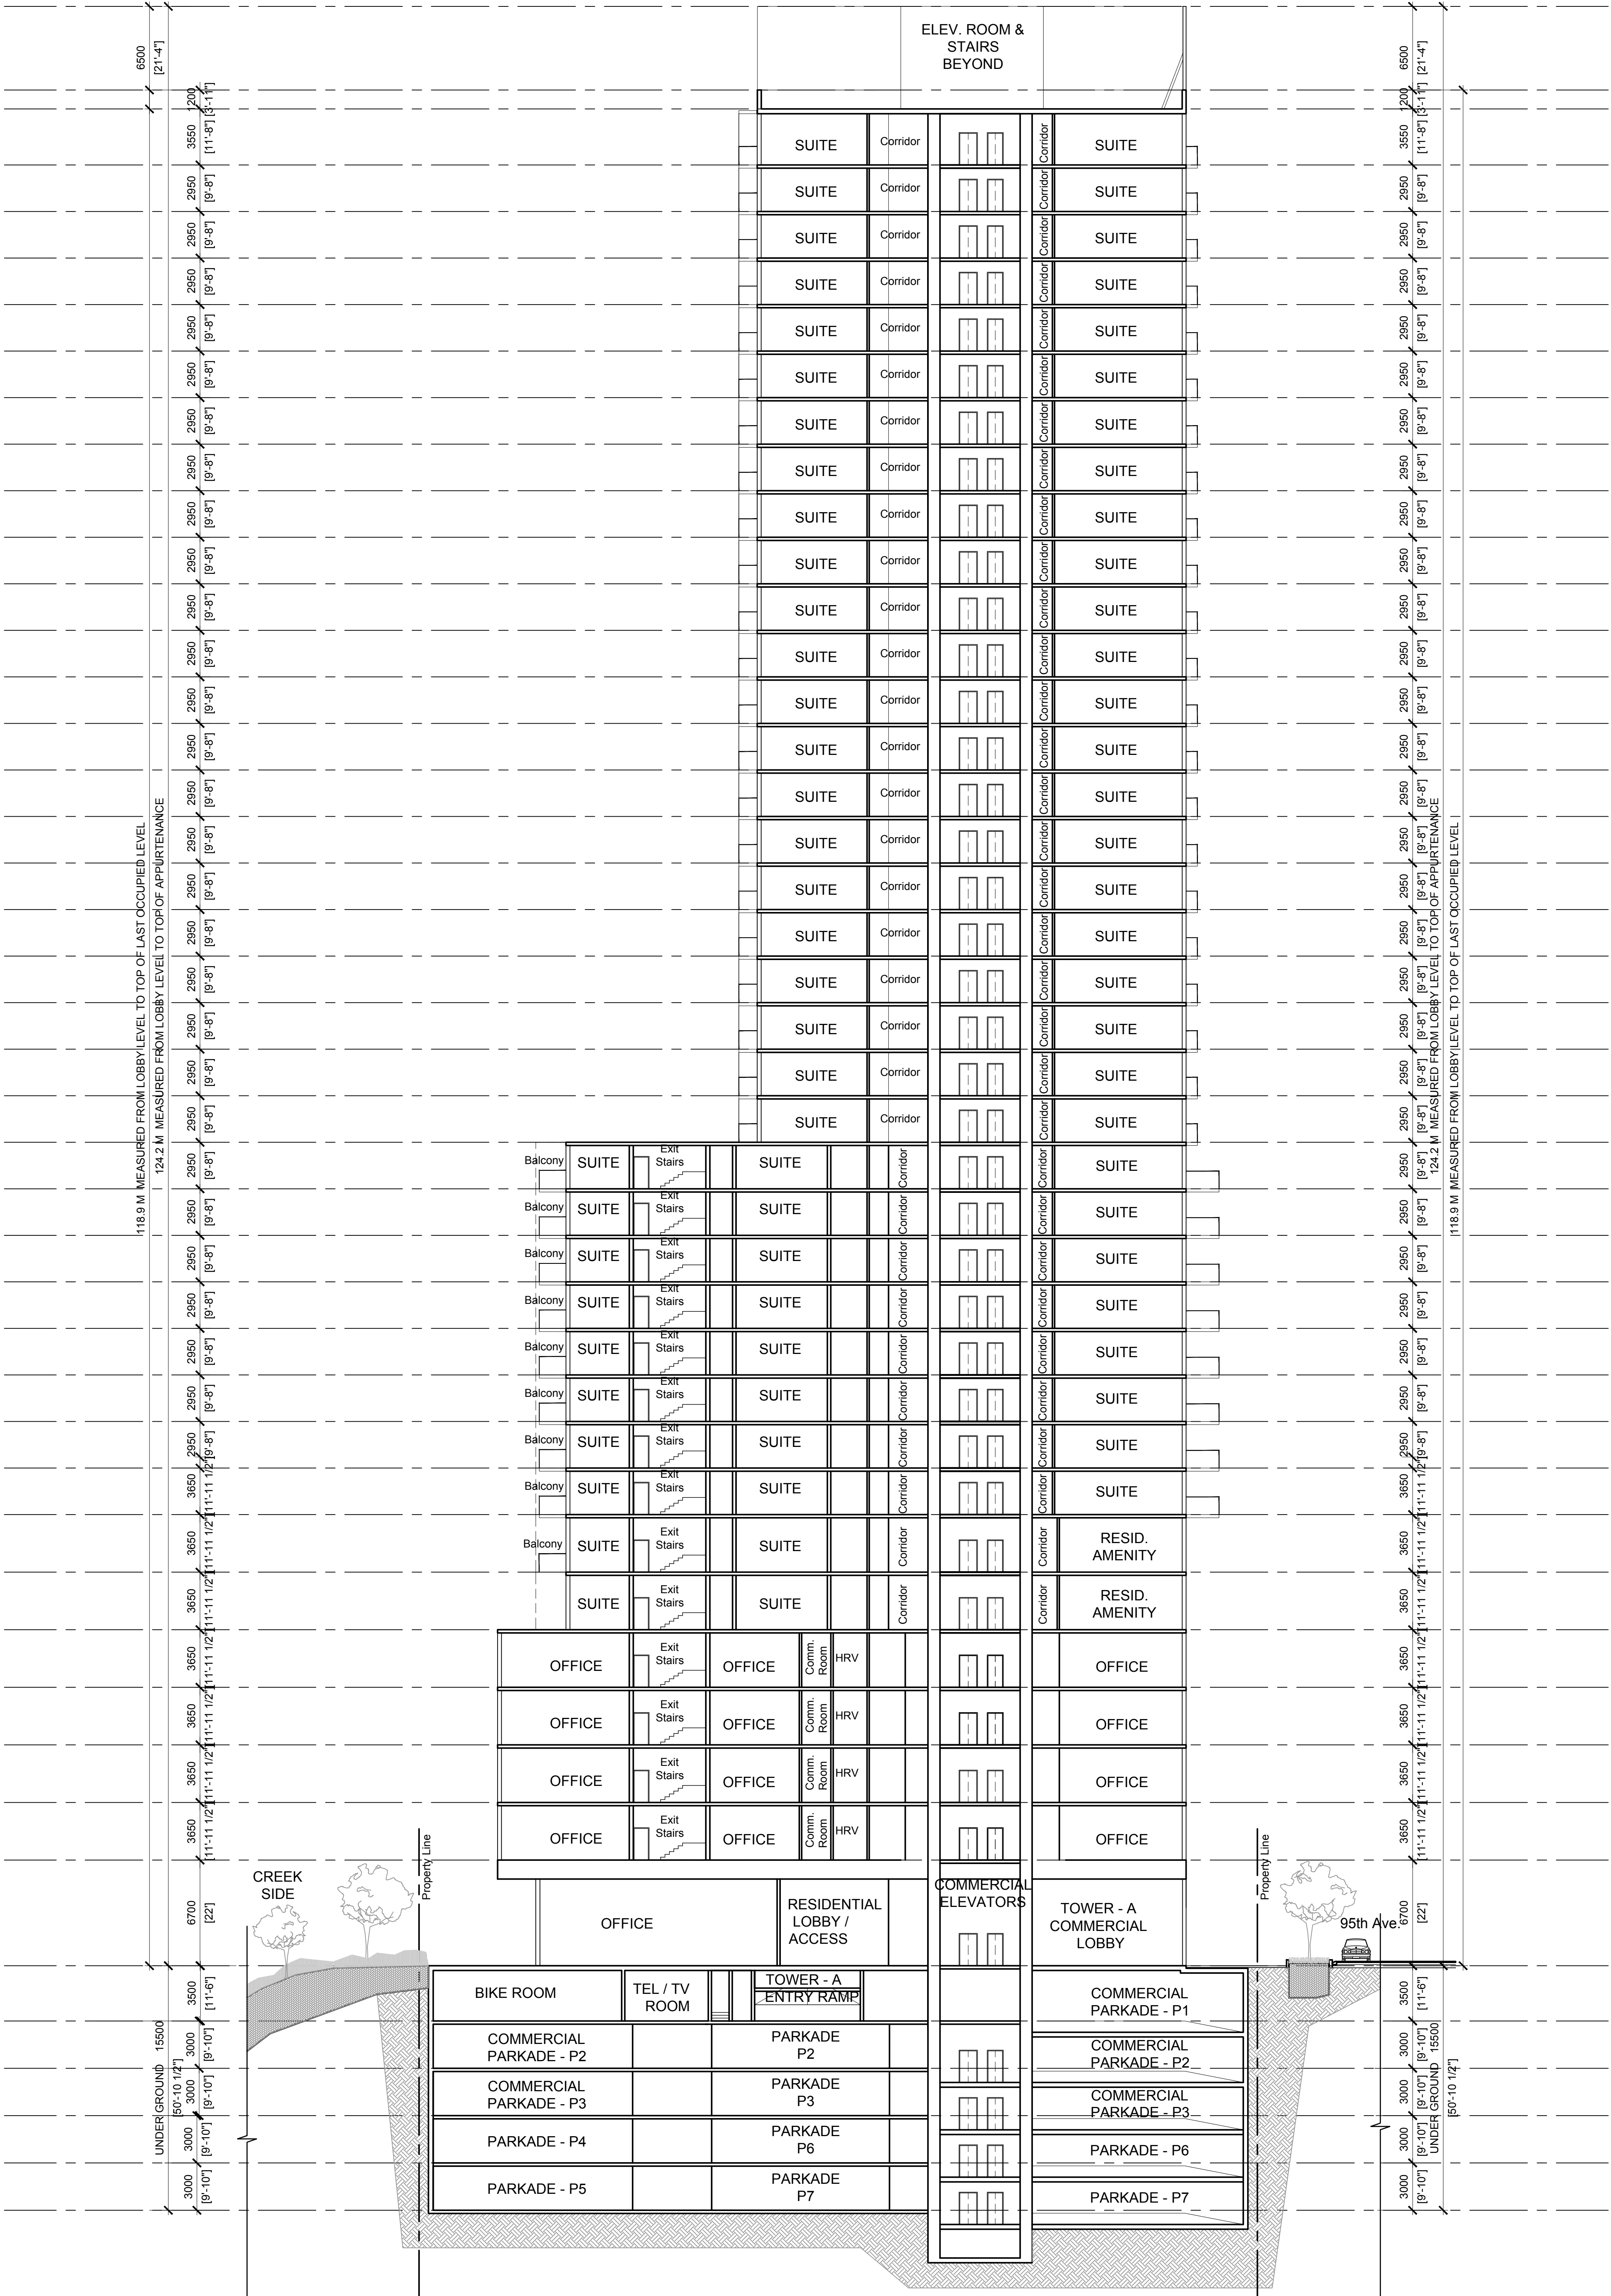

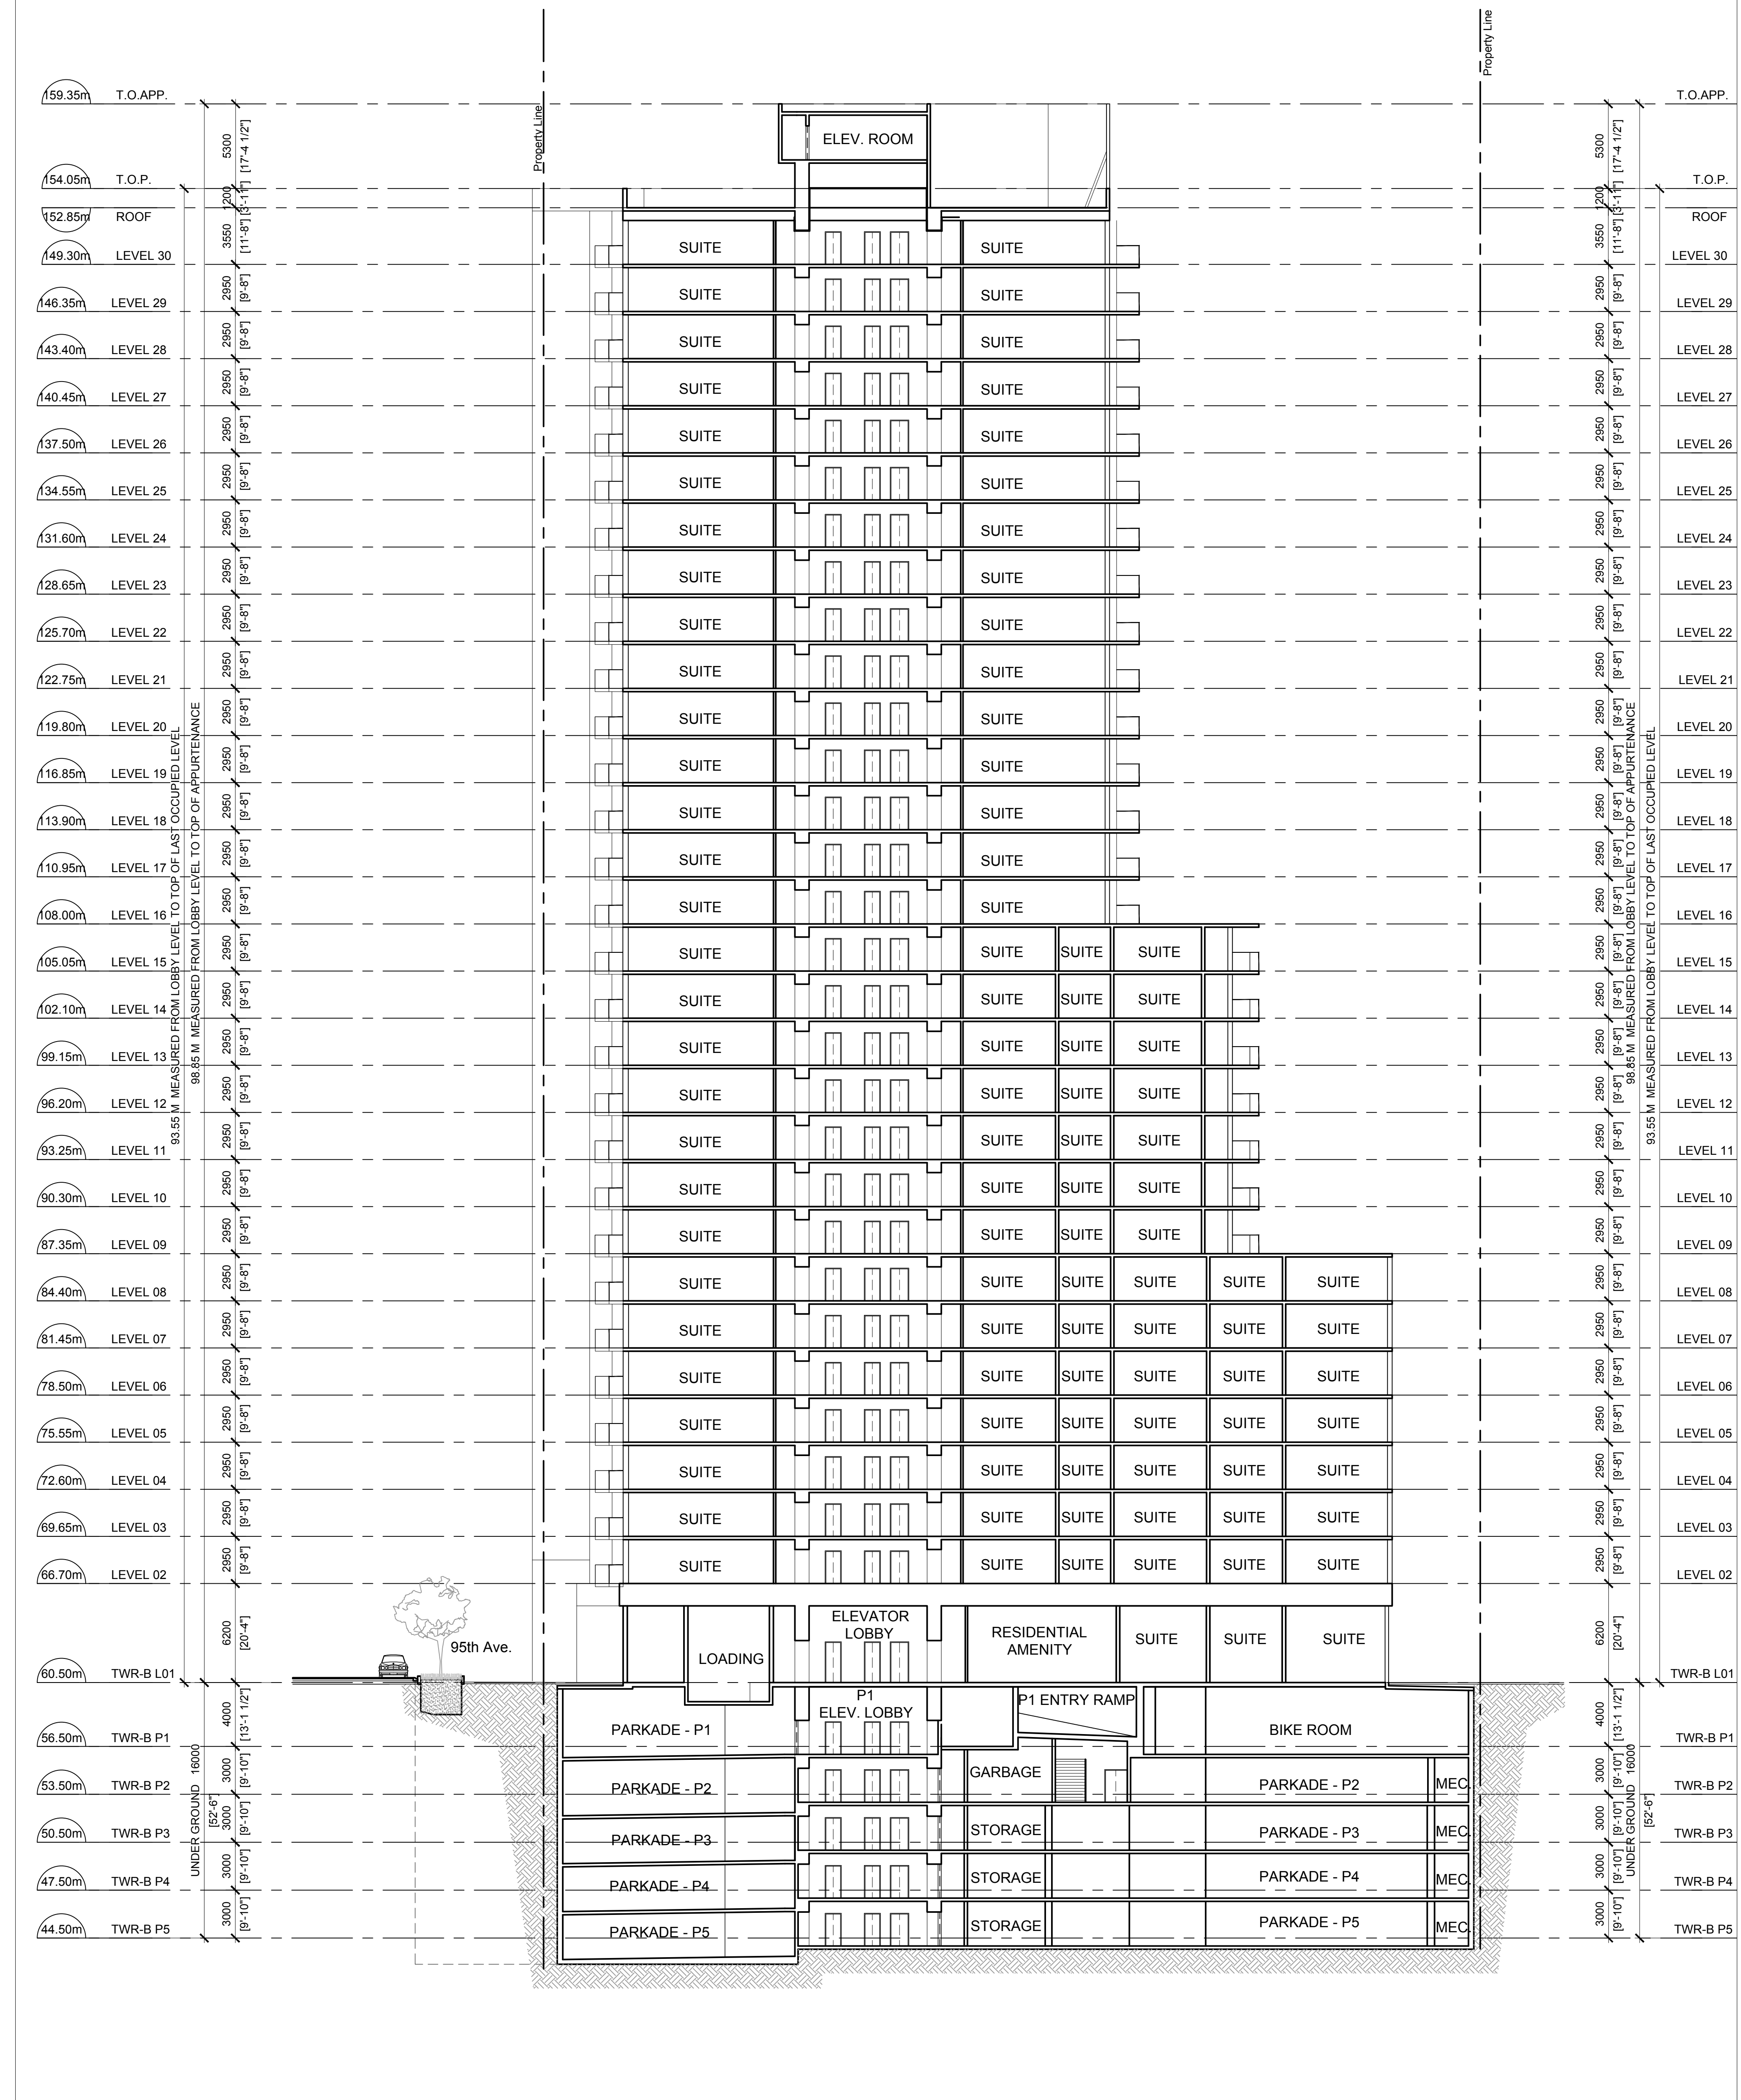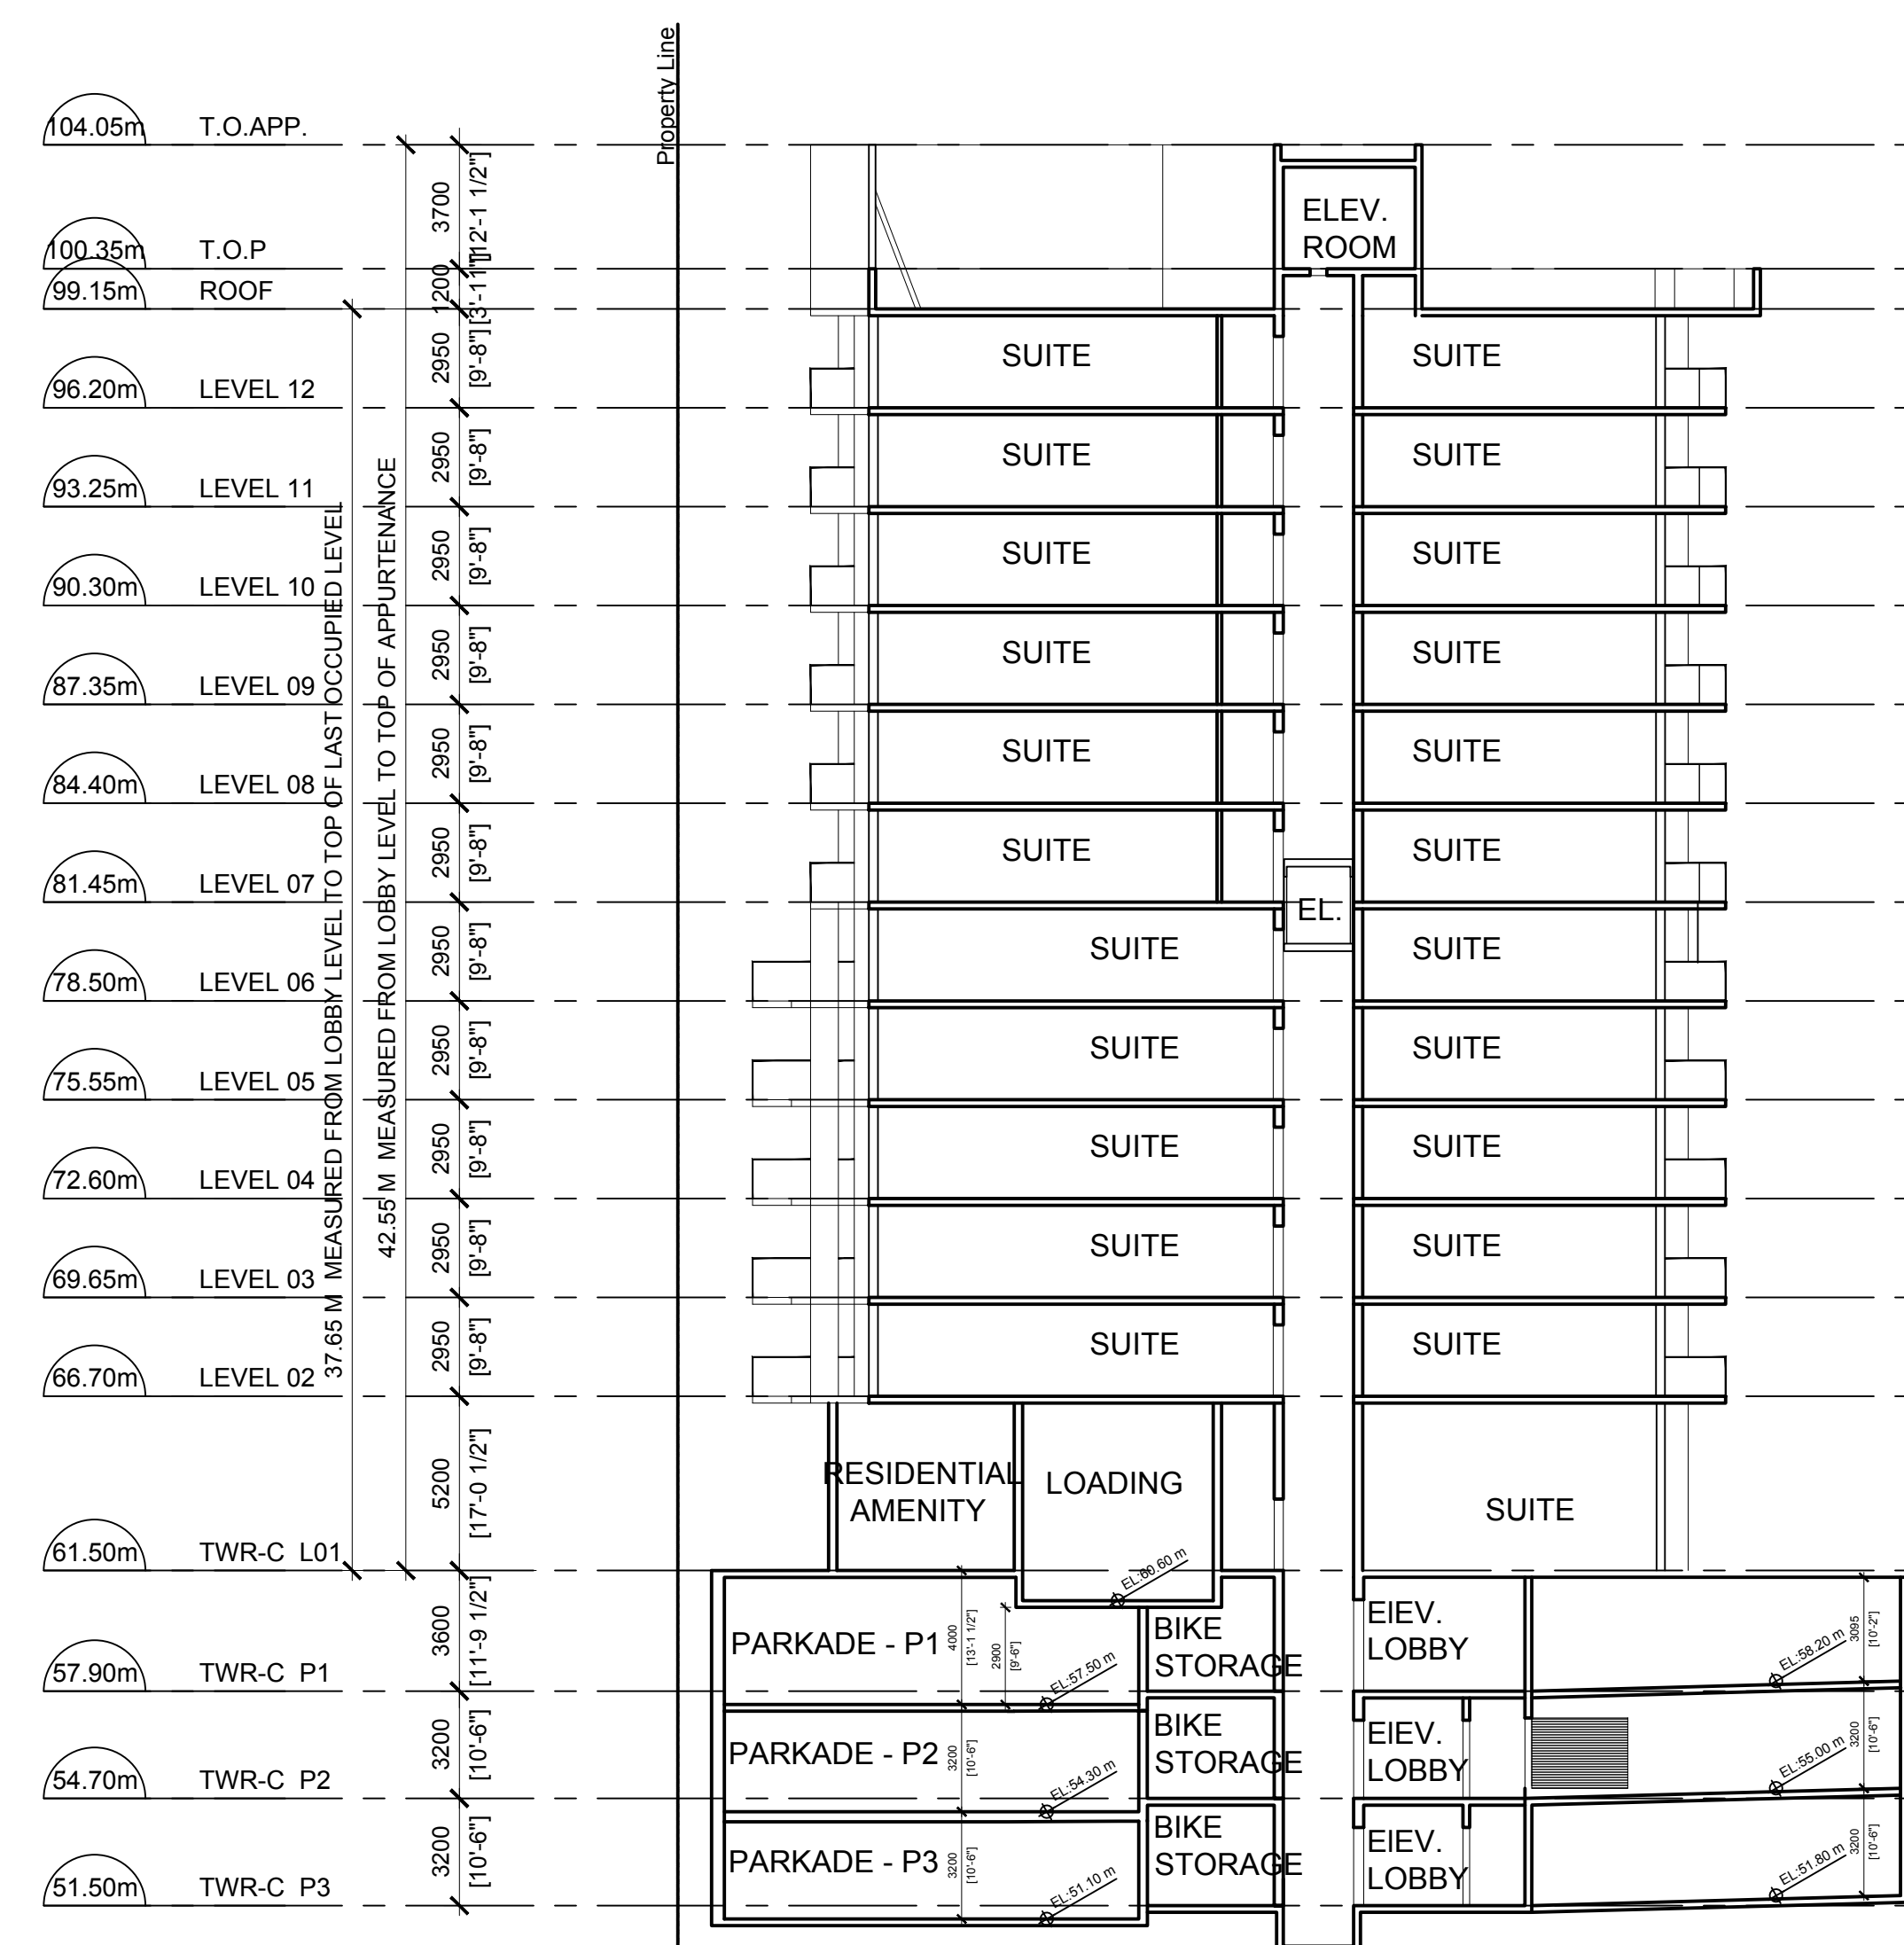


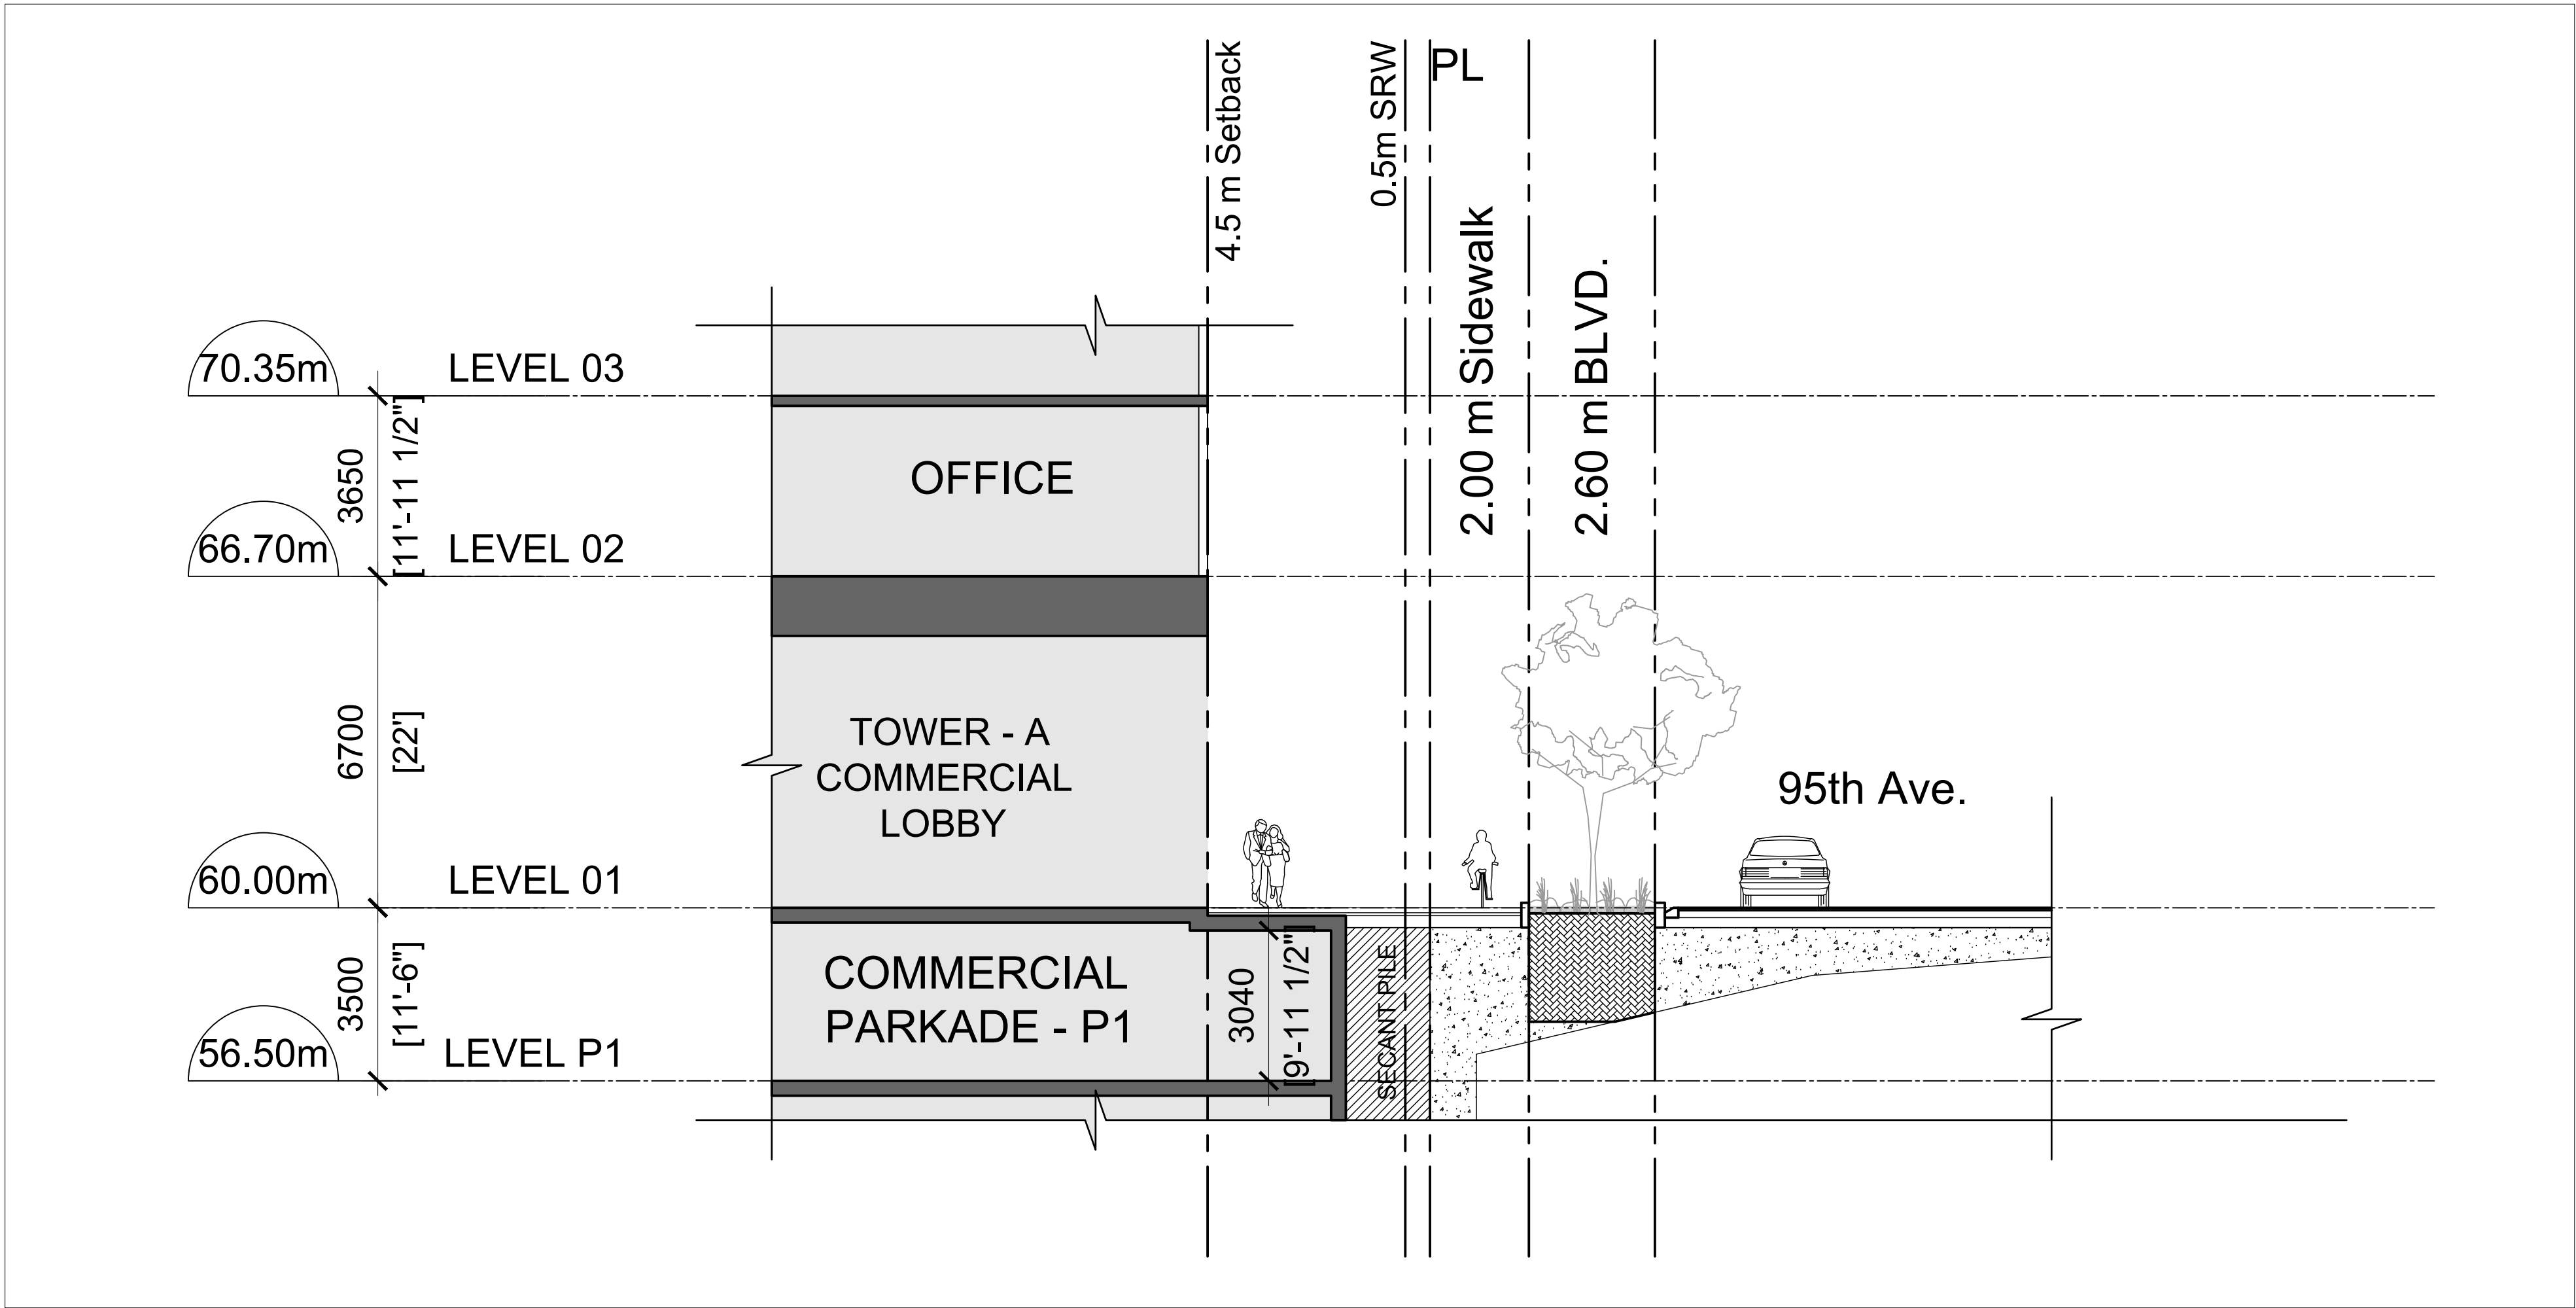

1 SECTION A-1
SC 1:100

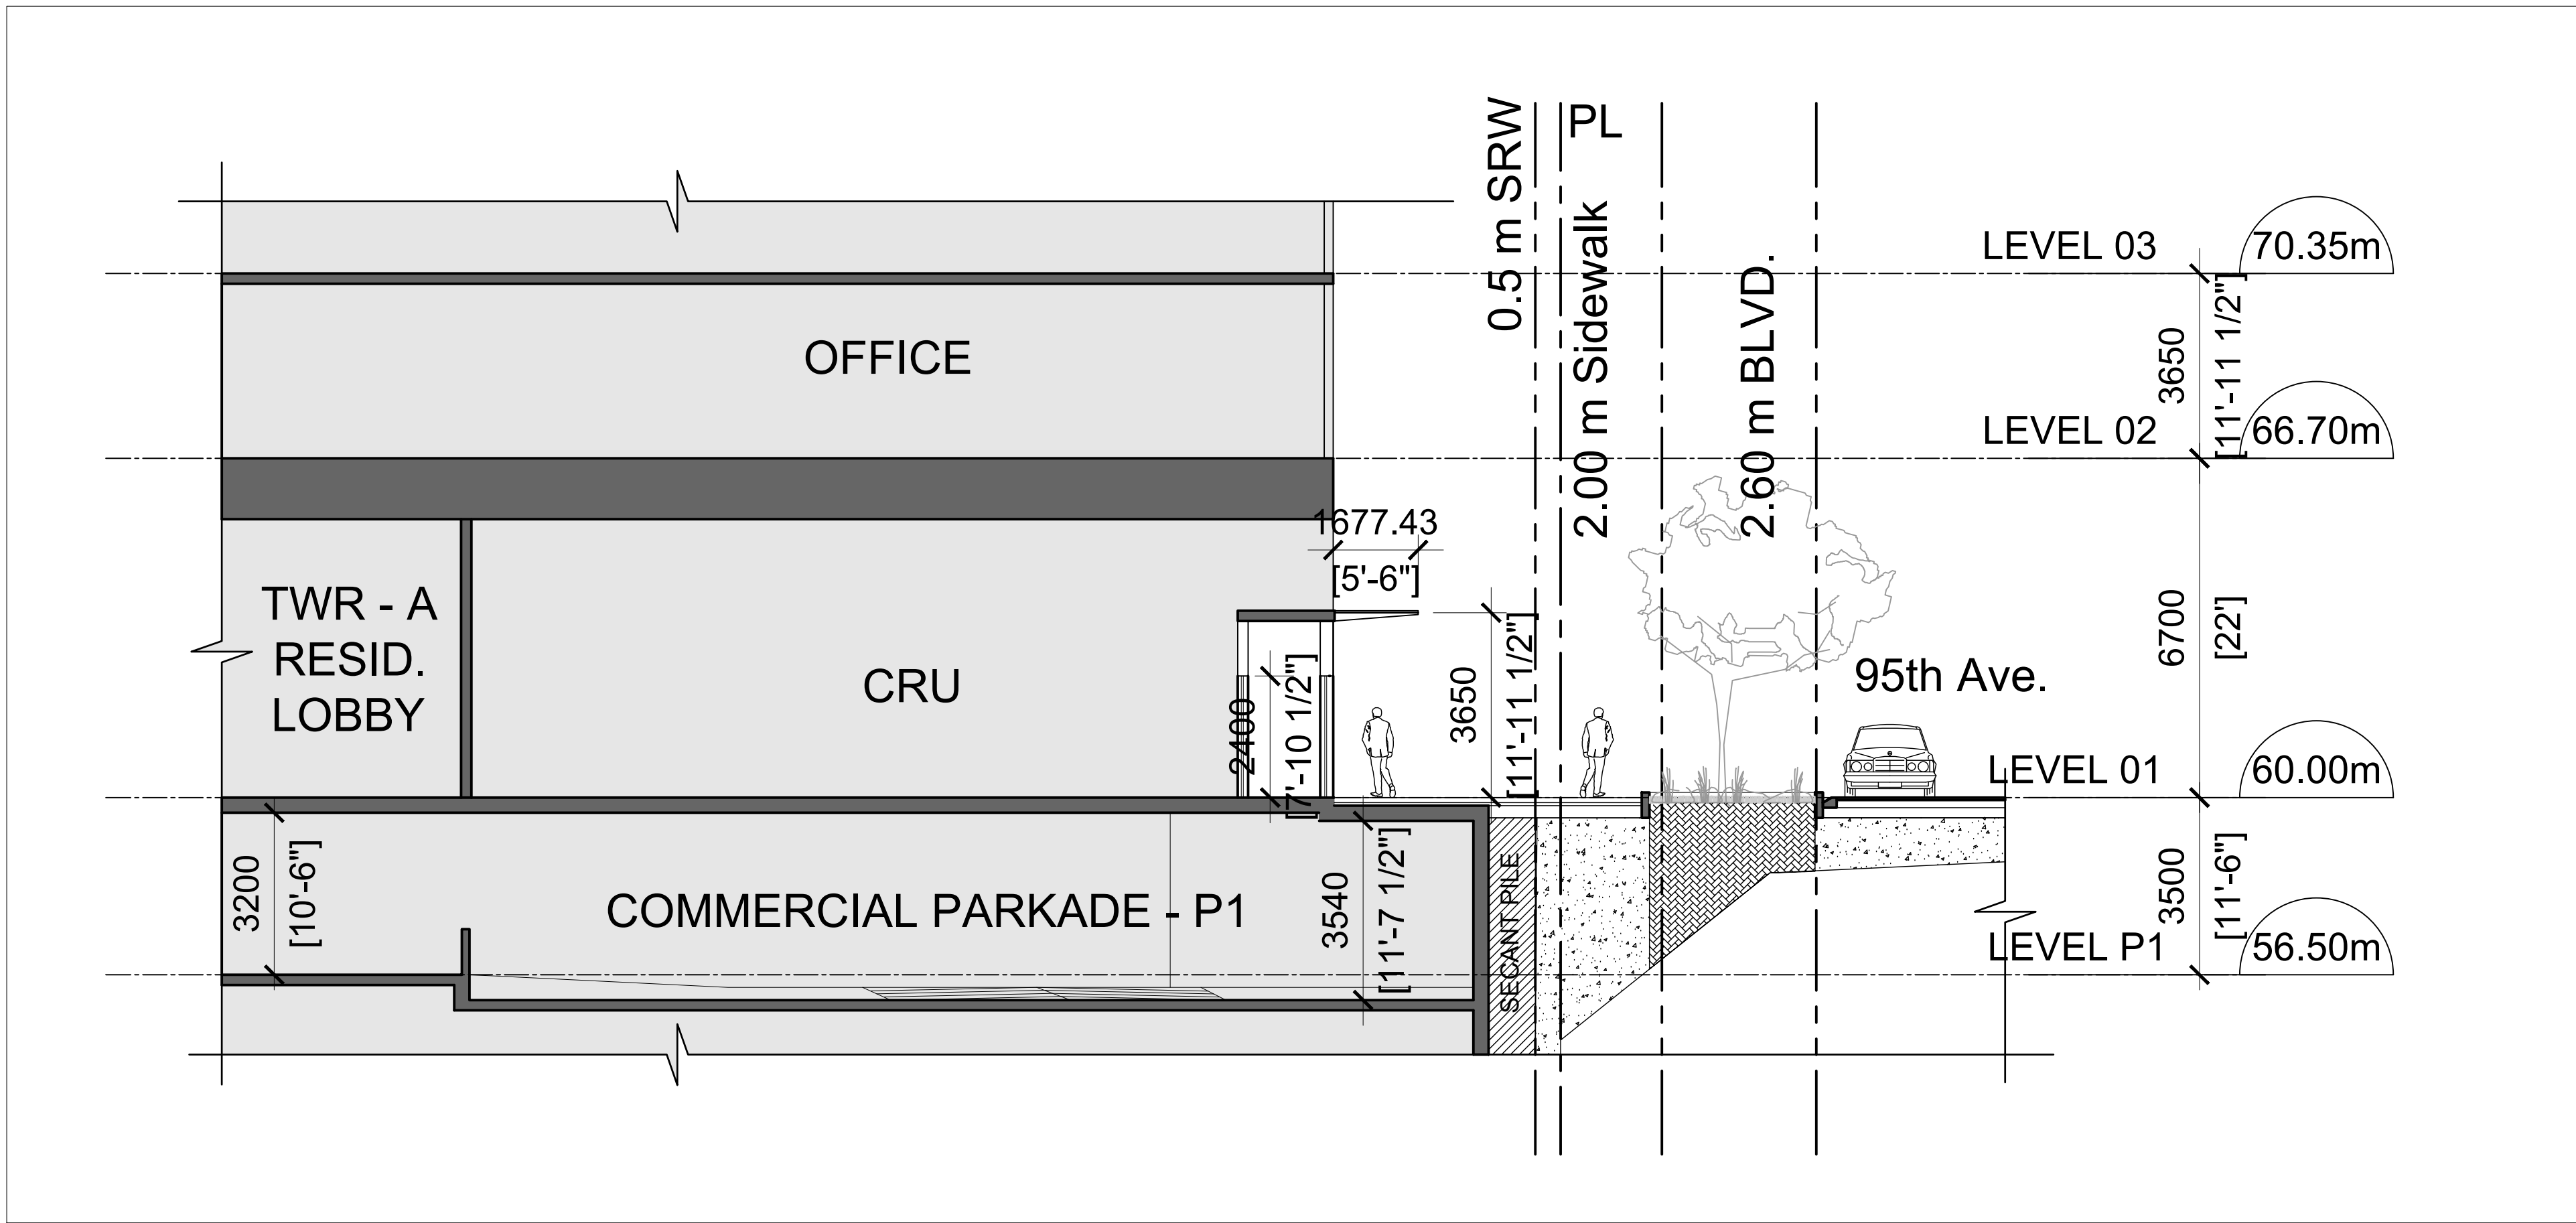

2 SECTION A-2
SC 1:100

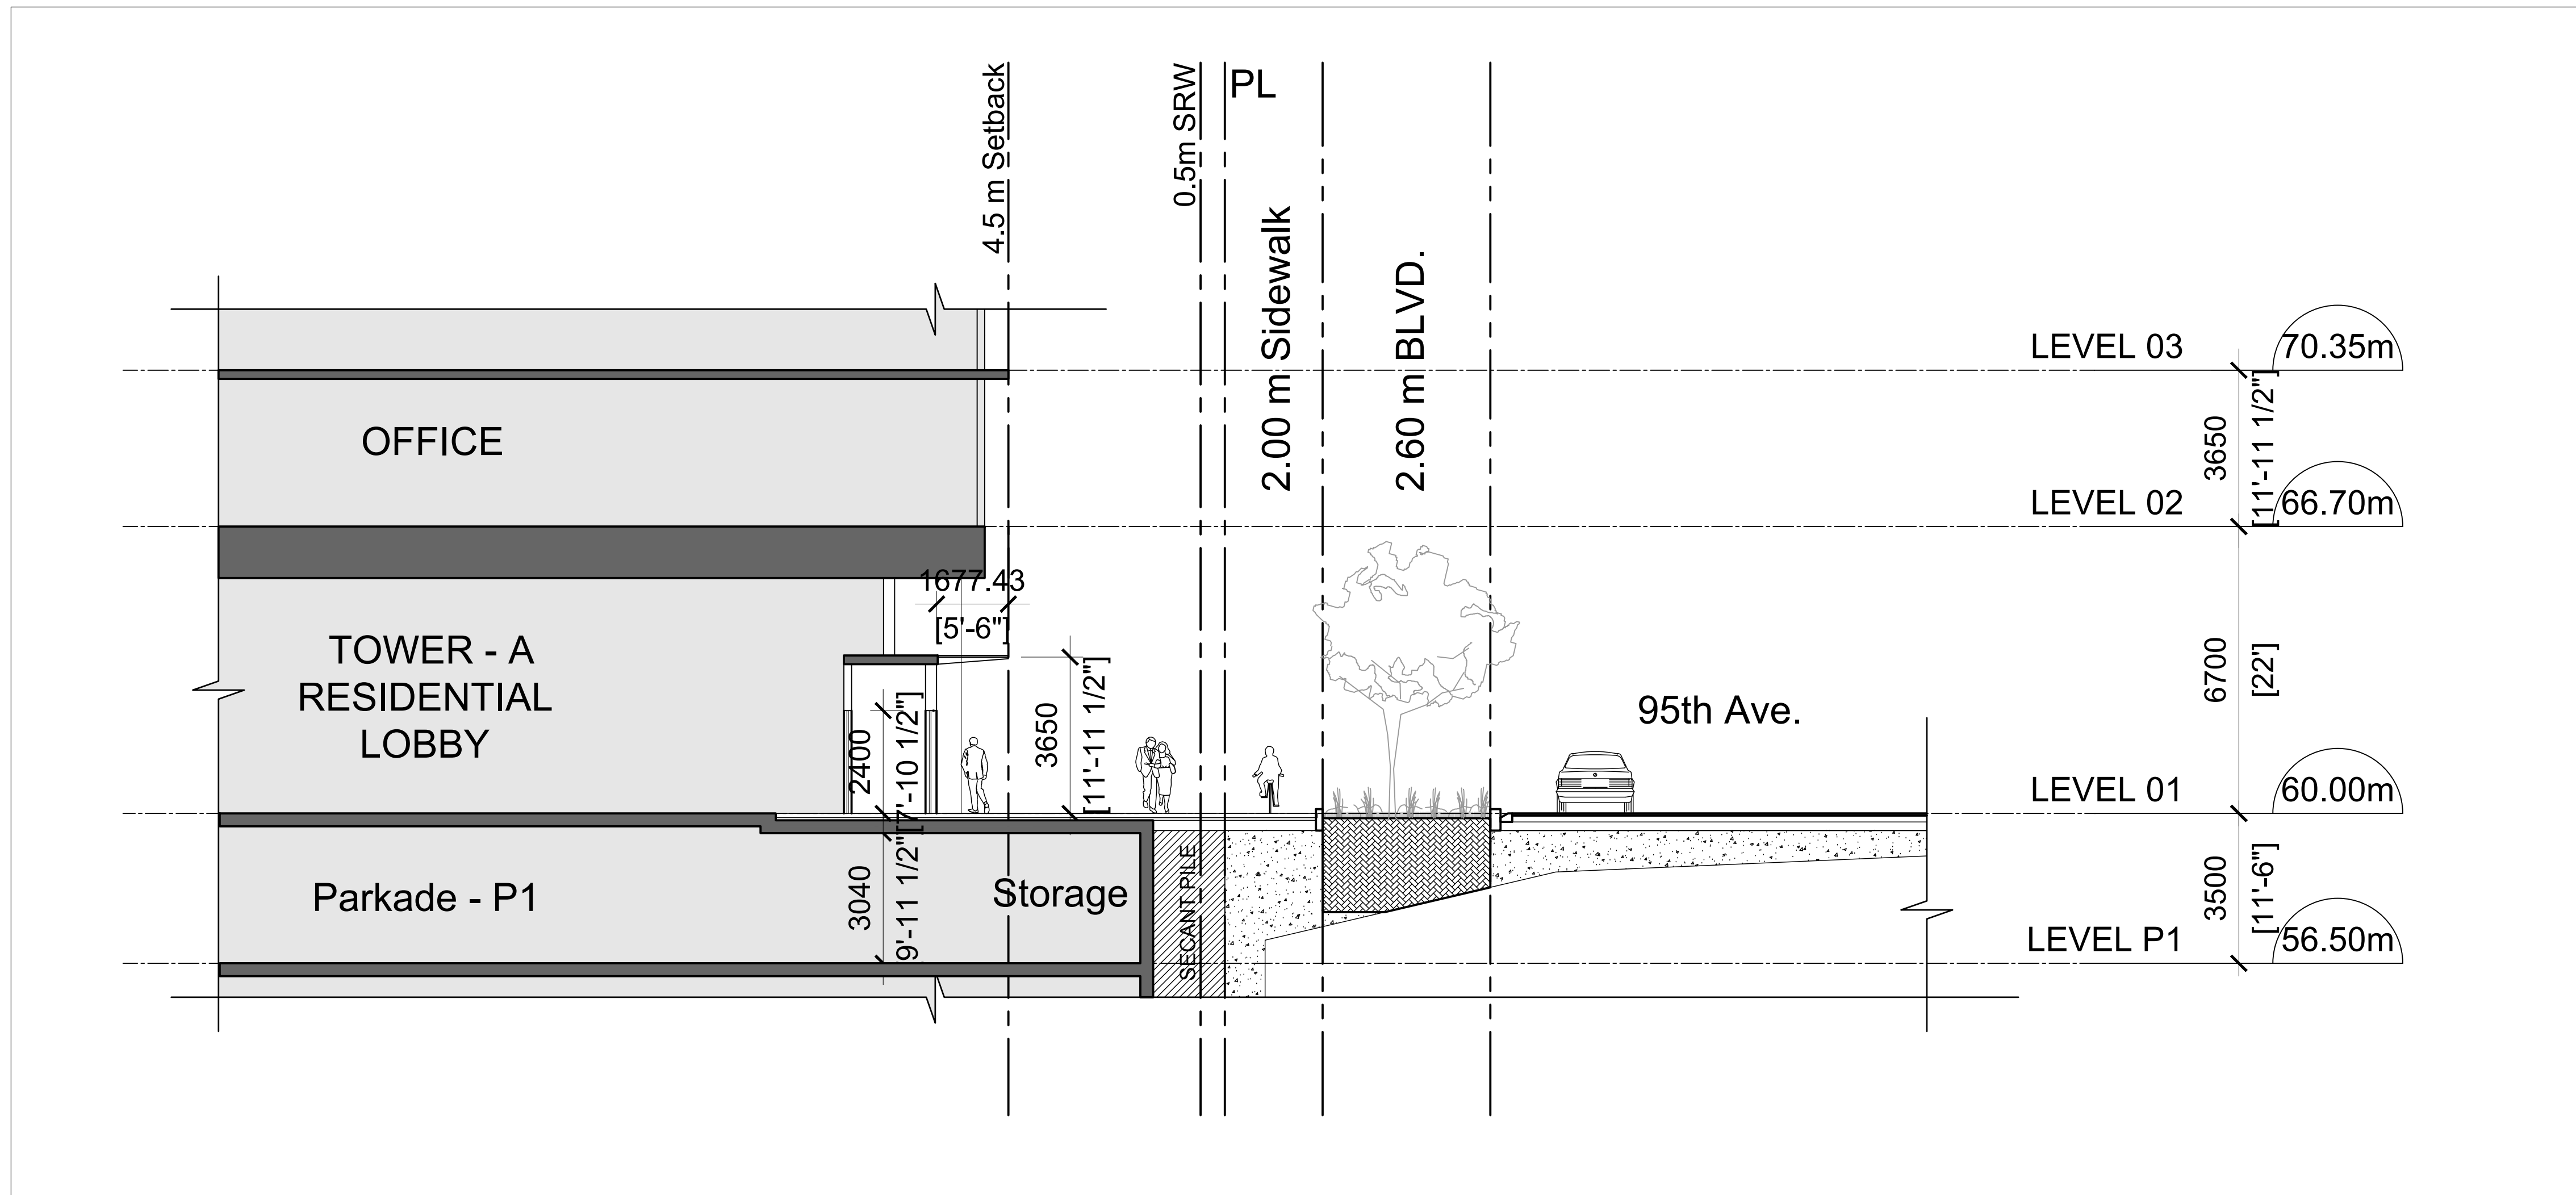

3 SECTION A-3
SC 1:100

CLIENT

WESTSTONE GROUP

10090 152nd St Surrey, BC

COPYRIGHT

This drawing has been prepared solely for the intended use. This drawing is not to be used for any other purpose without the written consent of the author. The author is not responsible for any errors or omissions in this drawing. The author is not responsible for any damage or injury resulting from the use of this drawing. The author is not responsible for any loss of profit or business resulting from the use of this drawing. The author is not responsible for any other consequences resulting from the use of this drawing.

PLEASE CHOOSE LEGAL ENTITY

is a member of the BDC Group of Companies

ISSUES

No.	DESCRIPTION	DATE
-----	-------------	------

NOT FOR CONSTRUCTION

PLEASE CONFIRM KEYPLAN BOX

CONSULTANTS

SEAL

IBI

Please select the Correct Office Region Before using this Logo

PROJECT

9525 King George

9525 King George Blvd. Surrey, BC

PROJECT NO:

120102

DRAWN BY:

User

CHECKED BY:

PROJECT MGR:

APPROVED BY:

SHEET TITLE

Detailed Section 1

SHEET NUMBER


A3.05

ISSUE


File Location: \\1120102_Innovations\B-Drawing\Sheet\Structure\ACAD\Sheet\030-Detailed Section 1.dwg

Last Saved: September 21, 2020, by: kwan.hoang

Printed: Friday, February 6, 2021 1:48:19 PM by: Scott Buzat

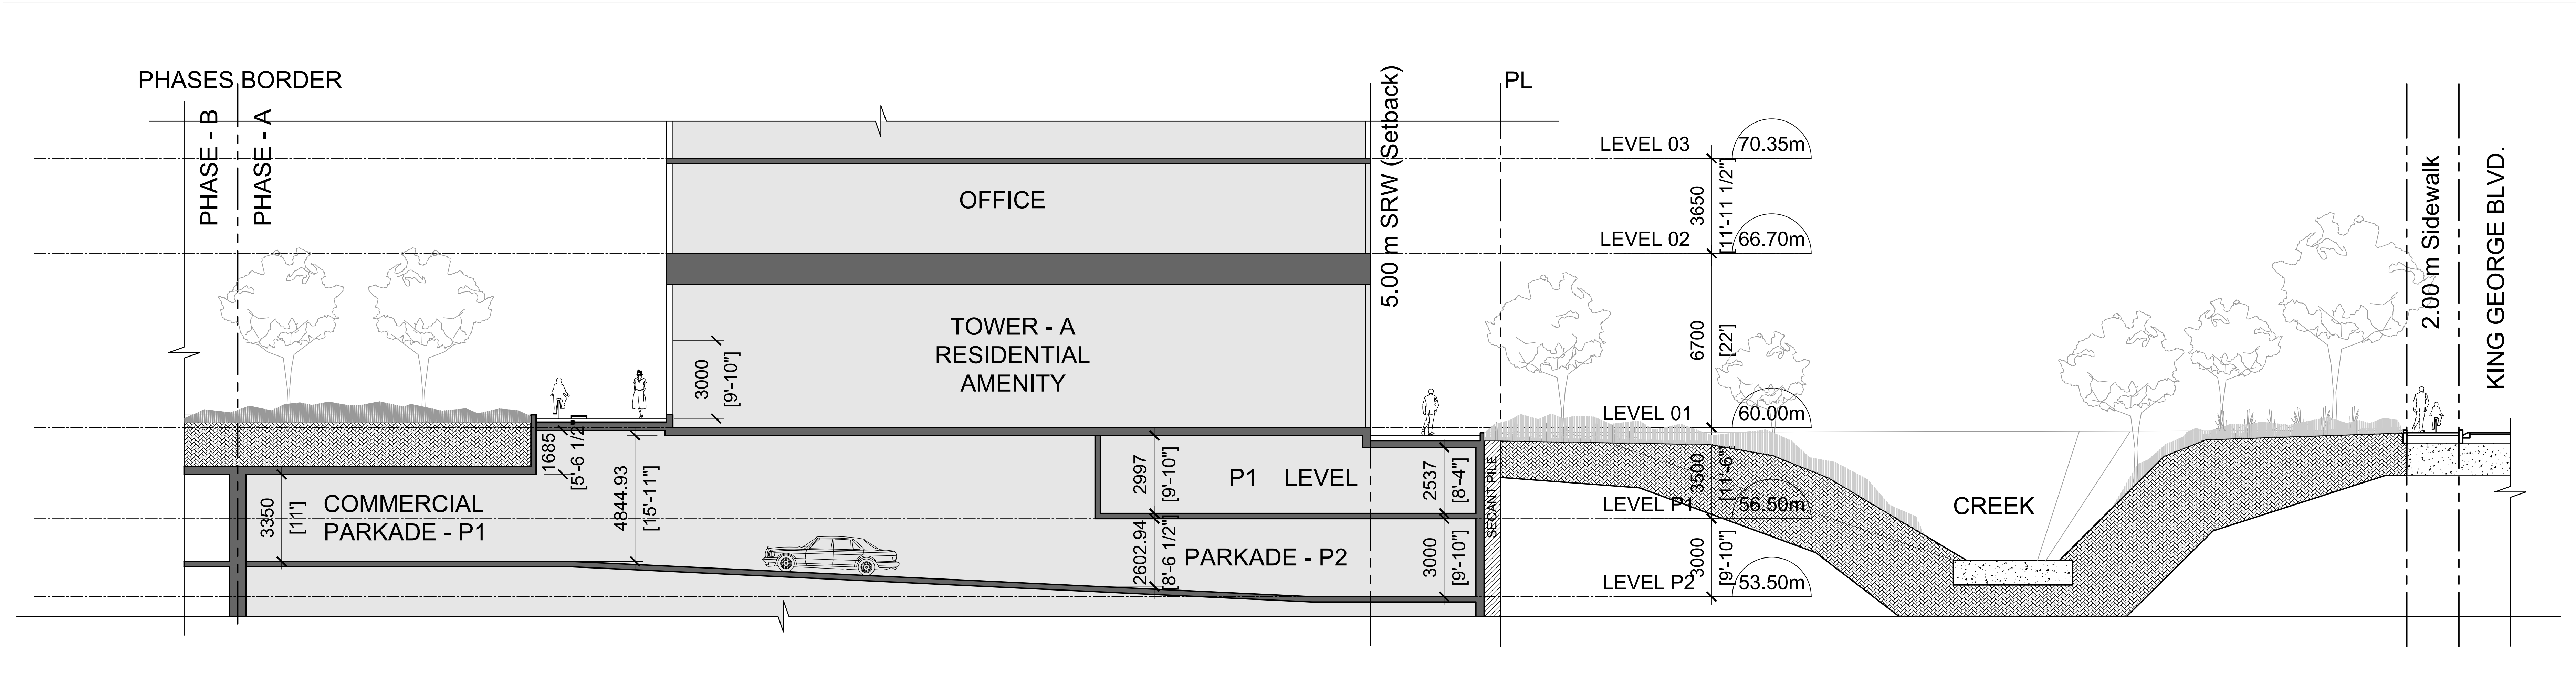

1 SECTION A-4
SC 1:100

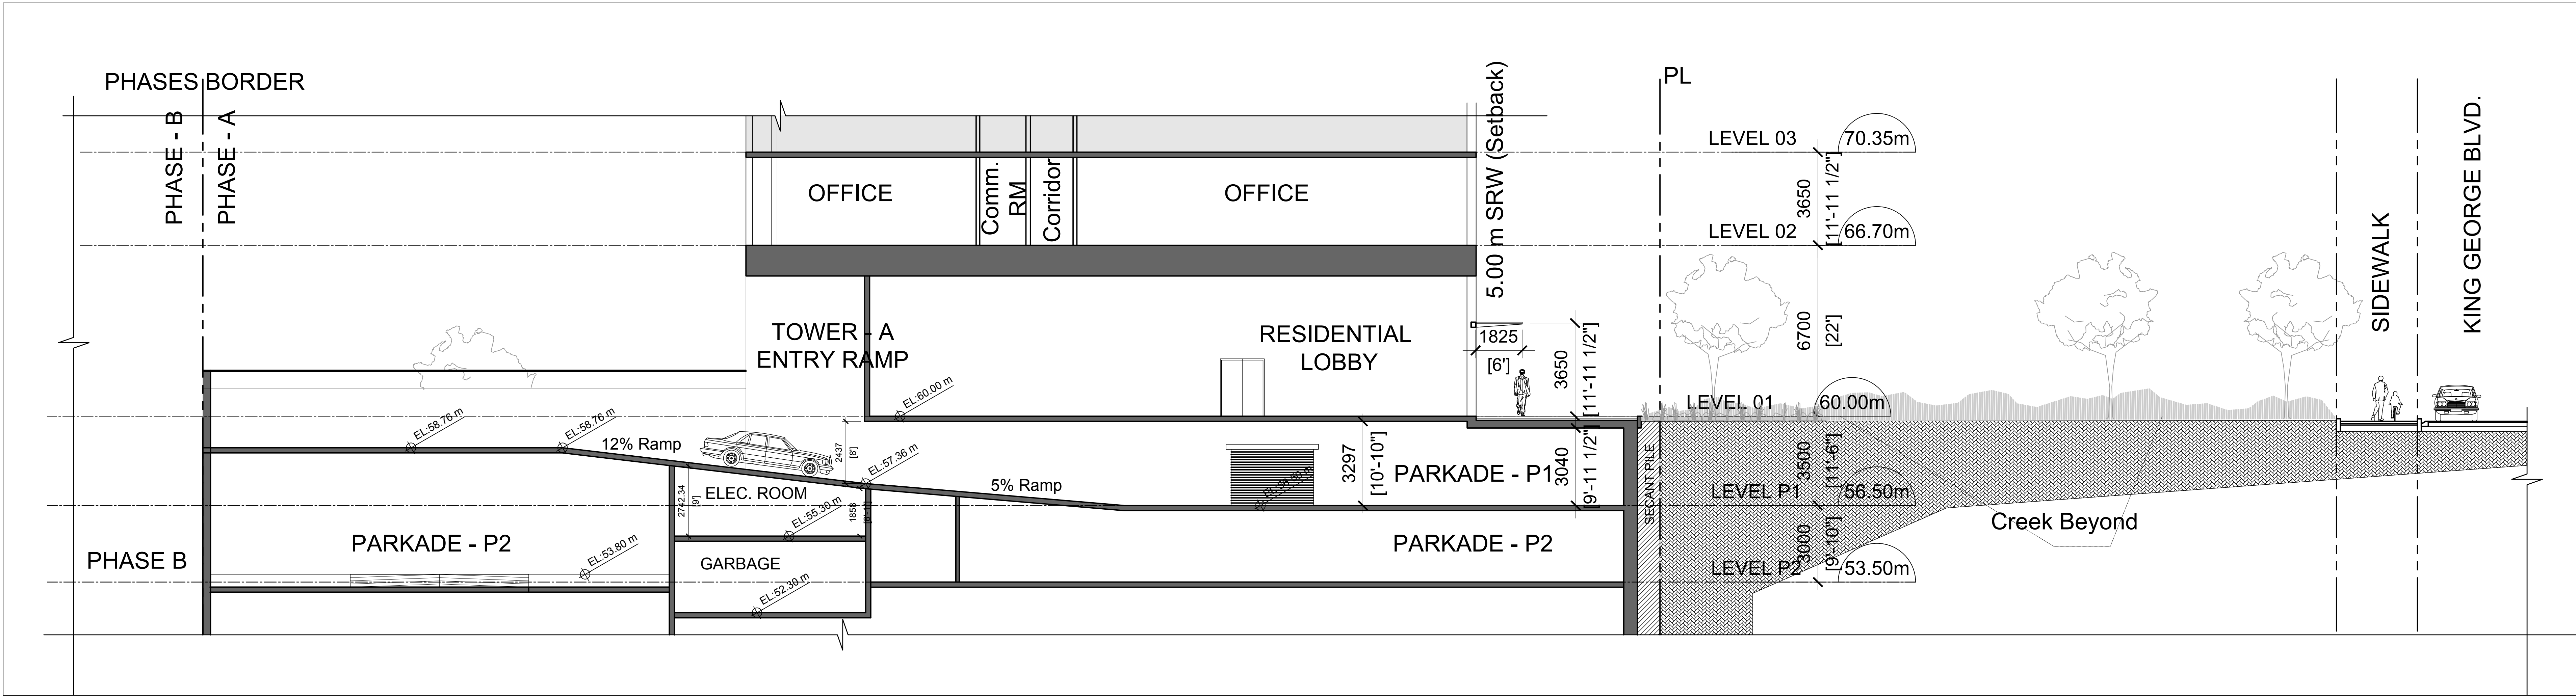

2 SECTION A-5
SC 1:100

CLIENT

WESTSTONE GROUP

10090 152nd St Surrey, BC

COPYRIGHT

This drawing has been prepared solely for the intended use. This drawing is not to be used for any other purpose without the written consent of the Engineer. The Engineer is not responsible for any errors or omissions in this drawing. 

PLEASE CHOOSE LEGAL ENTITY

is a member of the BSI Group of Companies

ISSUES

No.	DESCRIPTION	DATE
-----	-------------	------

NOT FOR CONSTRUCTION

PLEASE CONFIRM KEYPLAN BOX

CONSULTANTS

SEAL

IBI

Please select the Correct Office Region Before using this Logo

PROJECT

9525 King George

9525 King George Blvd. Surrey, BC

PROJECT NO:

120102

DRAWN BY:

User

CHECKED BY:

PROJECT MGR:

APPROVED BY:

SHEET TITLE

Detailed Section 2

SHEET NUMBER

A3.06

ISSUE

File Location: \\170102_1\Innovations\5-Drawing\Sheet\Sheet\ACA3\Sheet\A3.06-Detailed-Section-2.dwg

Last Saved: September 21, 2023, by allan.kelley

Printed: Friday, February 5, 2021 6:46:11 PM by Scott Rhee





SEAL	
  Please select the Correct Office Region Before using this Logo	
PROJECT 9525 King George 9525 King George Blvd. Surrey, BC	
PROJECT NO: 120102	
DRAWN BY: User	CHECKED BY:
PROJECT MGR:	APPROVED BY:
SHEET TITLE Detailed Section 4	
SHEET NUMBER A3.08	ISSUE

PLEASE CONFIRM KEYPLAN BOX

CONSULTANTS

[illegible]

PLEASE CONFIRM KEYPLAN BOX


CONSULTANTS

Residential Common Area
 Commercial Common Area
 Commercial Area/ Leasable



AREA SUMMARY		
Category	Area/ Sq. Ft.	Area/ Sq.m.
Gross Floor Area	9606	892.4
Exclusion	4466	414.9
FAR AREA	5140	477.5
Residential Common Area	1412	131.2
Commercial Common Area		
Residential Saleable Area	3728	346.3
Commercial Leasable Area		

- Residential Common Area
- Amenity Exclusion
- Studio 0
- 1 Bedroom Jr 1
- 1 Bedroom 3
- 2 Bedroom 2
- 3 Bedroom 0
- Total 6

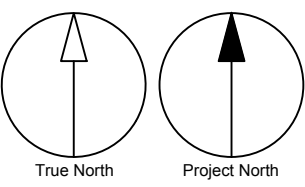

CLIENT

WESTSTONE GROUP

10090 152nd St Surrey, BC

COPYRIGHT

This drawing has been prepared solely for the intended use. Any reproduction or distribution for any purpose other than authorized by WS Group is prohibited. Users who receive this drawing are responsible for its use and any errors or omissions. WS Group does not warrant the accuracy or completeness of the information provided in this drawing. WS Group disclaims any liability for any errors or omissions. WS Group shall not be responsible for any damages or losses resulting from the use of this drawing.

PLEASE CHOOSE LEGAL ENTITY

is a member of the WS Group of companies

ISSUES

No.	DESCRIPTION	DATE
-----	-------------	------

NOT FOR CONSTRUCTION

PLEASE CONFIRM KEYPLAN BOX

CONSULTANTS

SEAL

IBI

Please select the Correct Office Region Before using this Logo

PROJECT

9525 King George

9525 King George Blvd. Surrey, BC

PROJECT NO:

120102

DRAWN BY:

User

CHECKED BY:

PROJECT MGR:

APPROVED BY:

SHEET TITLE

TWR A_L06

SHEET NUMBER


A4.03

ISSUE



AREA SUMMARY		
Category	Area/ Sq. Ft.	Area/ Sq.m.
Gross Floor Area	9083	843.9
Exclusion	3943	366.3
FAR AREA	5140	477.5
Residential Common Area	1412	131.2
Commercial Common Area		
Residential Saleable Area	3728	346.3
Commercial Leasable Area		

- Residential Common Area
- Amenity Exclusion
- Studio 0
- 1 Bedroom Jr 1
- 1 Bedroom 3
- 2 Bedroom 2
- 3 Bedroom 0
- Total 6

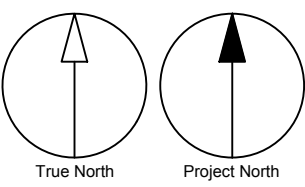

CLIENT

WESTSTONE GROUP

10090 152nd St Surrey, BC

COPYRIGHT

This drawing has been prepared solely for the intended use. This copy reproduction or distribution for any purpose other than authorized by WS Group is prohibited. Please contact your local Weststone representative for more information. It is the responsibility of the user to ensure that the drawing is used in accordance with the intended purpose and that all necessary permits and approvals are obtained before construction. The user shall be responsible for any variations from the drawings and shall be responsible for any errors or omissions. The user shall be responsible for any errors or omissions. The user shall be responsible for any errors or omissions.

PLEASE CHOOSE LEGAL ENTITY
is a member of the WS Group of companies

ISSUES

No.	DESCRIPTION	DATE

NOT FOR CONSTRUCTION

PLEASE CONFIRM KEYPLAN BOX

CONSULTANTS

SEAL

IBI

Please select the Correct Office Region Before using this Logo

PROJECT

9525 King George

9525 King George Blvd. Surrey, BC

PROJECT NO:

120102

DRAWN BY:

User

CHECKED BY:

PROJECT MGR:

APPROVED BY:

SHEET TITLE


TWR A_L07

SHEET NUMBER

A4.04


ISSUE

Scale: 1/8" = 1'-0" (1:96) Plot Date: 2021-01-14 10:00:00 AM Project: 9525 King George Blvd. Surrey, BC Drawing: TWR A_L07.dwg User: User/120102 Plot Path: \\server\projects\9525 King George Blvd. Surrey, BC\Drawings\TWR A_L07.dwg

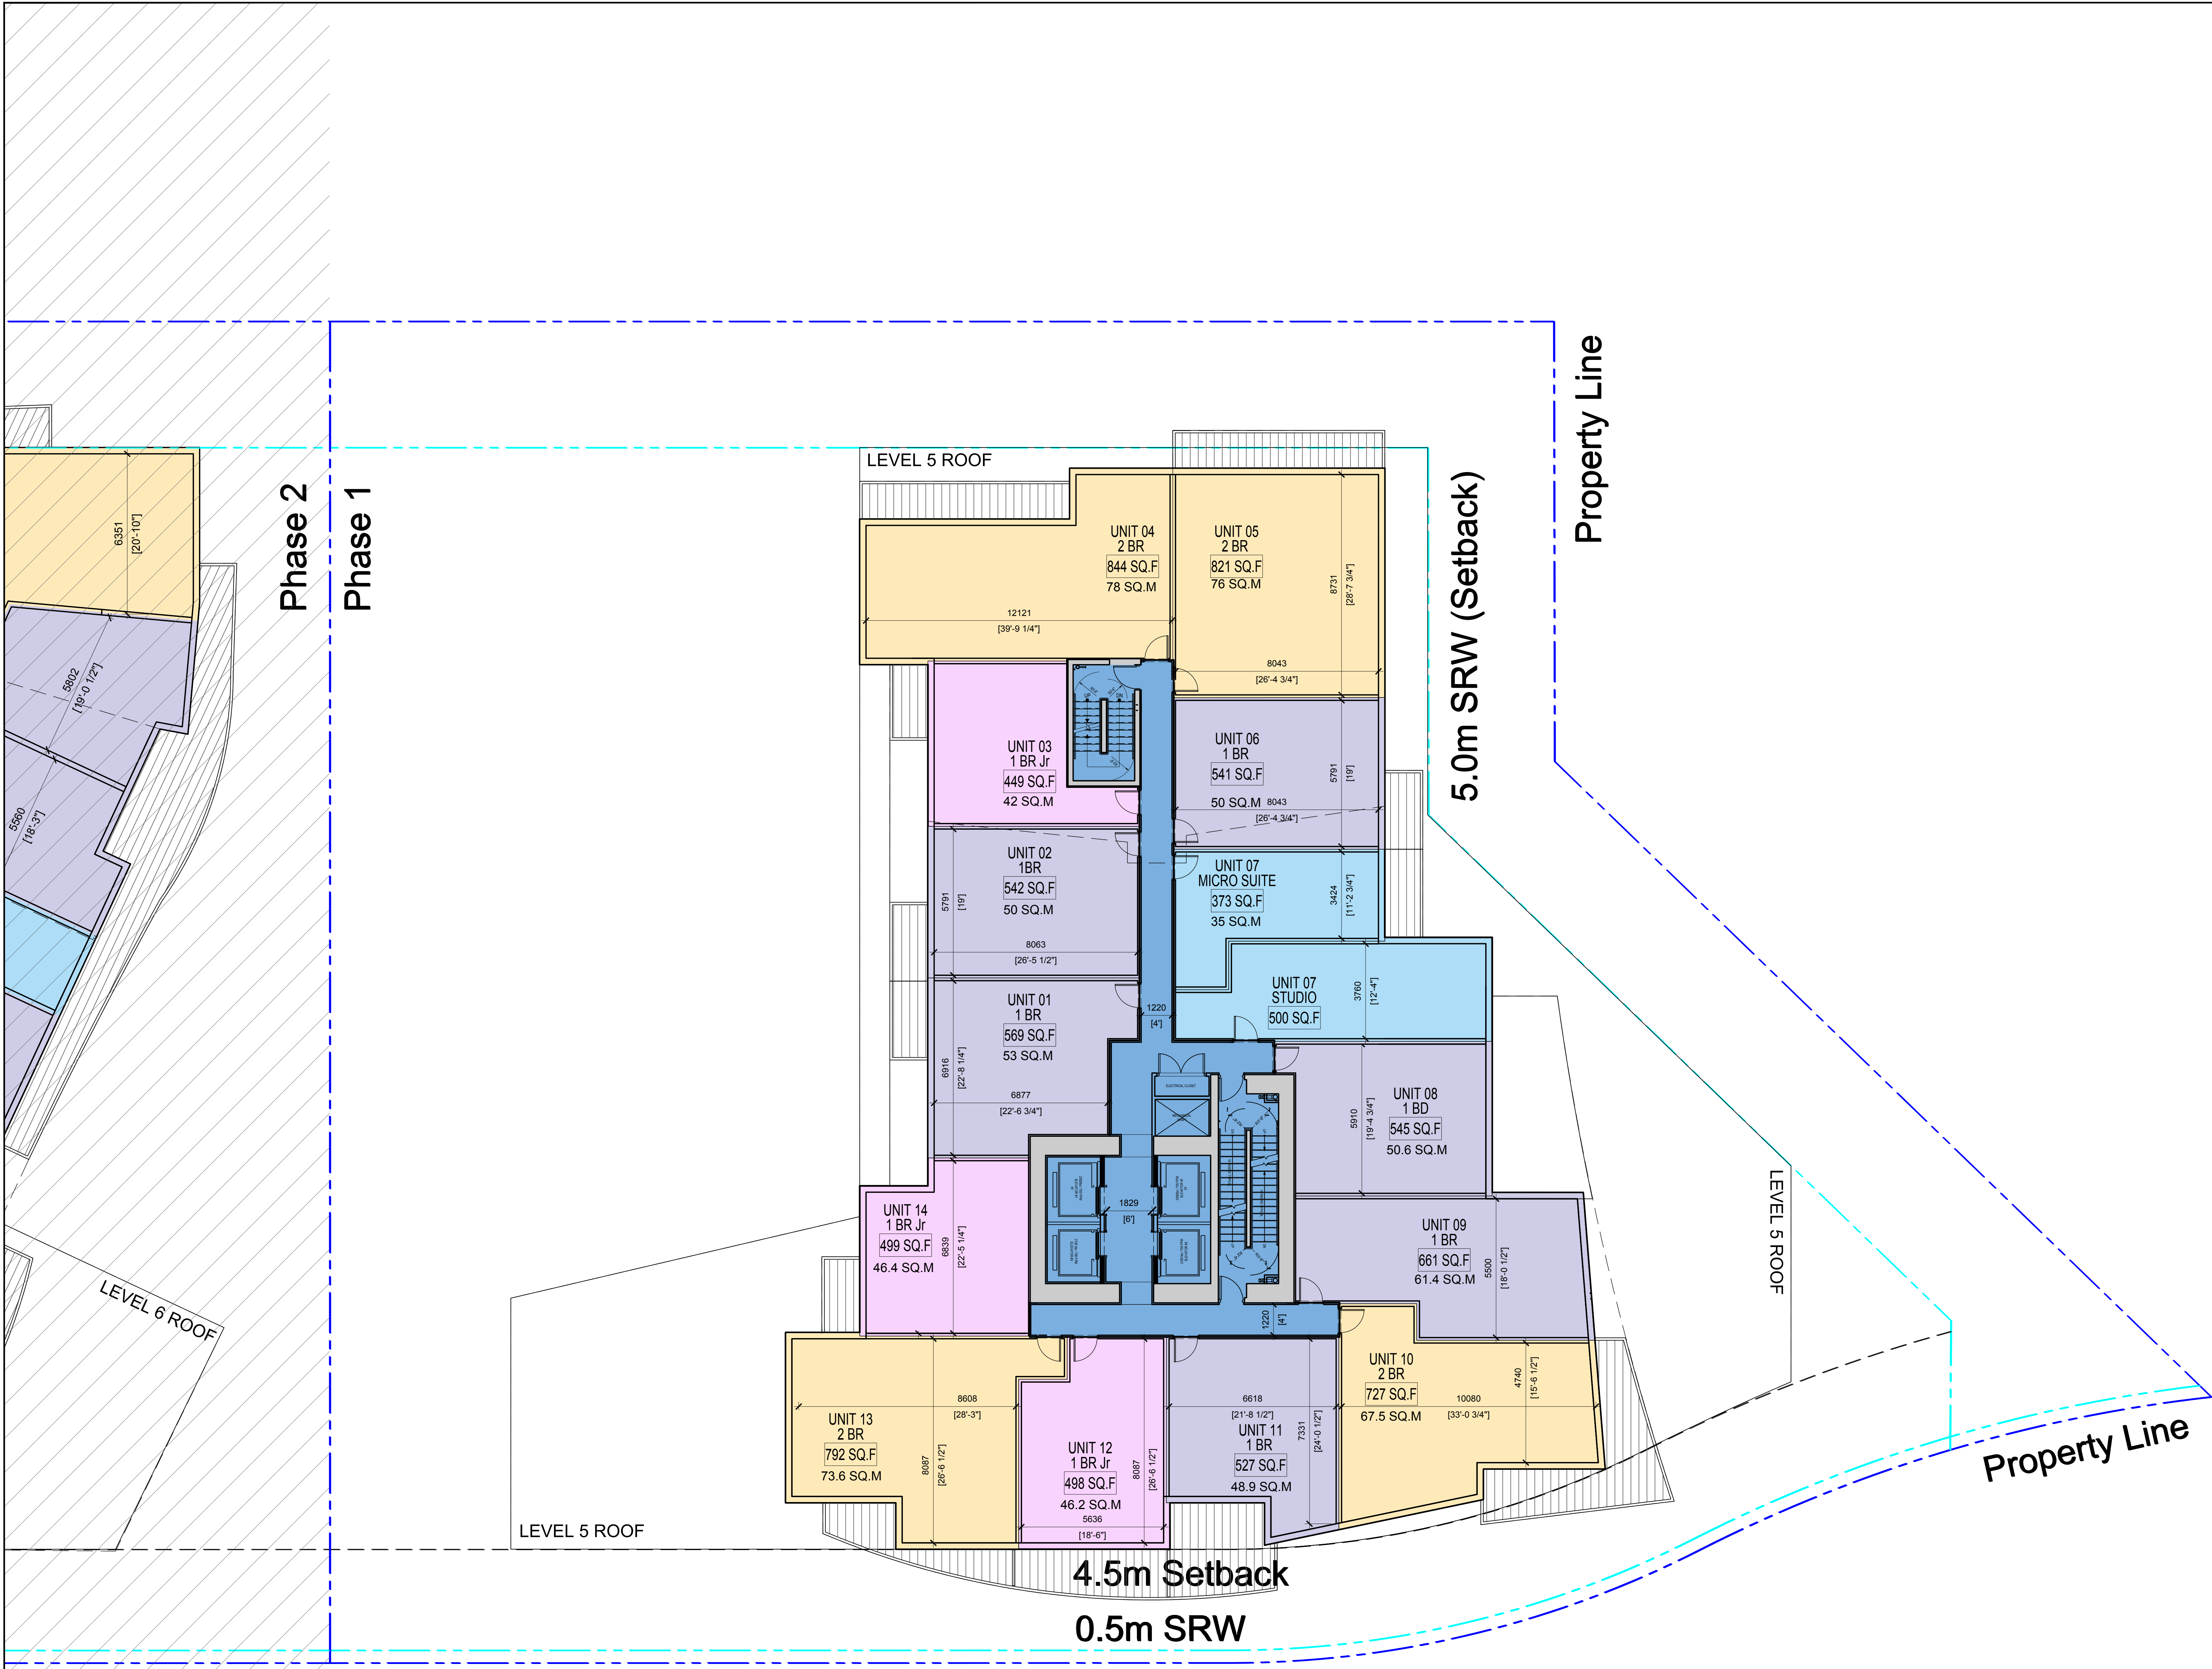

AREA SUMMARY		
Category	Area/ Sq. Ft.	Area/ Sq.m.
Gross Floor Area	10397	965.9
Exclusion		
FAR AREA	10397	965.9
Residential Common Area	1509	140.2
Commercial Common Area		
Residential Saleable Area	8884	825.7
Commercial Leasable Area		

- Residential Common Area
- Studio/ Micro 2
 - 1 BR Jr. 3
 - 1 Bedroom 6
 - 2 Bedroom 4
 - 3 Bedroom 0
 - Total 15

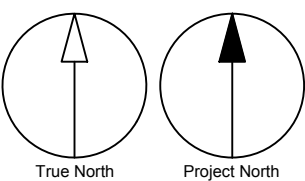

CLIENT

WESTSTONE GROUP

10090 152nd St Surrey, BC

COPYRIGHT

This drawing has been prepared solely for the intended use. This drawing is not to be used for any other purpose without the written consent of the architect. The architect is not responsible for any errors or omissions in this drawing. The architect is not responsible for any construction or other work done in reliance on this drawing.

PLEASE CHOOSE LEGAL ENTITY

is a member of the BCI Group of companies

ISSUES

No.	DESCRIPTION	DATE

NOT FOR CONSTRUCTION

PLEASE CONFIRM KEYPLAN BOX

CONSULTANTS

SEAL

IBI

Please select the Correct Office Region Before using this Logo

PROJECT

9525 King George

9525 King George Blvd. Surrey, BC

PROJECT NO:

120102

DRAWN BY:

User

CHECKED BY:

PROJECT MGR:

APPROVED BY:


SHEET TITLE

TWR A_L 08-15

SHEET NUMBER

A4.05

ISSUE

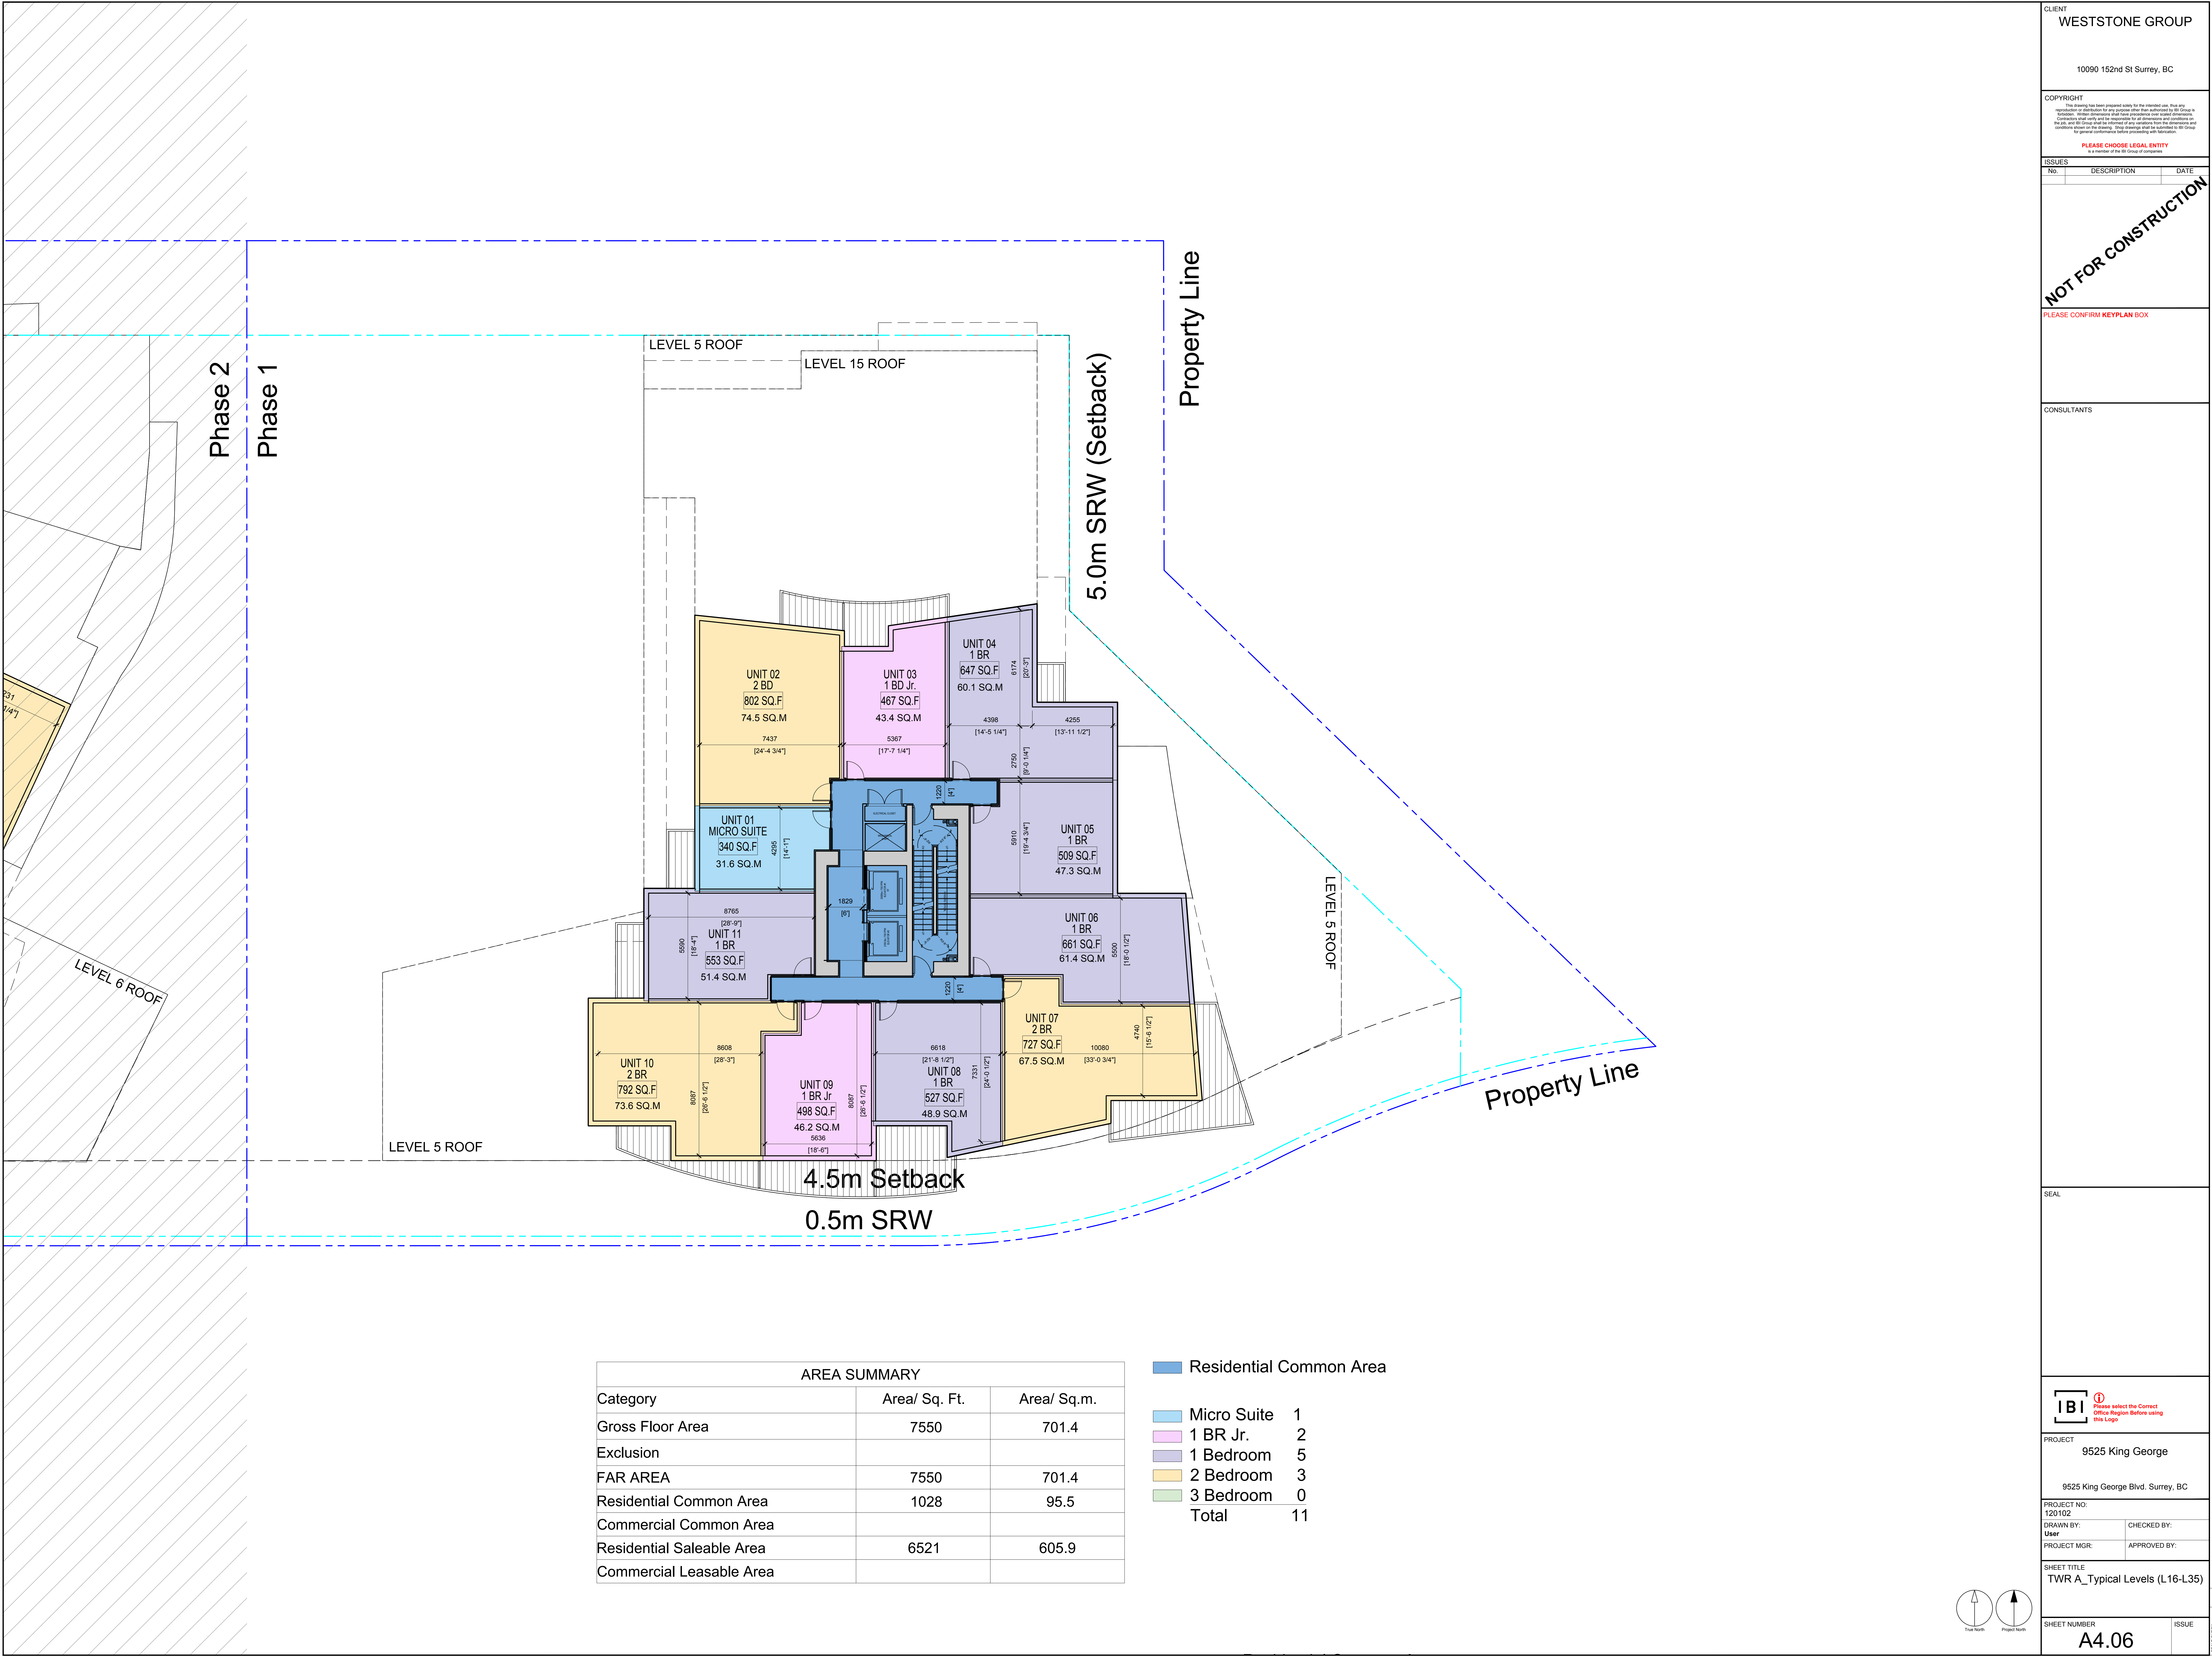

CLIENT

WESTSTONE GROUP

10090 152nd St Surrey, BC

COPYRIGHT

This drawing has been prepared solely for the intended use. This copy is not to be reproduced or distributed for any purpose other than authorized by the Group. Any reproduction or distribution of this drawing without the written consent of the Group is strictly prohibited. The Group shall not be responsible for any errors or omissions in this drawing. 

ISSUES

No.	DESCRIPTION	DATE
-----	-------------	------

NOT FOR CONSTRUCTION

PLEASE CONFIRM KEYPLAN BOX

CONSULTANTS

SEAL

IBI

Please select the Correct Office Region Before using this Logo

PROJECT

9525 King George

9525 King George Blvd. Surrey, BC

PROJECT NO:

120102

DRAWN BY:

User

CHECKED BY:

PROJECT MGR:

APPROVED BY:


SHEET TITLE


TWR A_Typical Levels (L16-L35)

SHEET NUMBER

A4.06

ISSUE

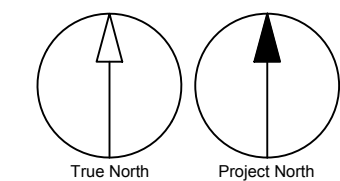

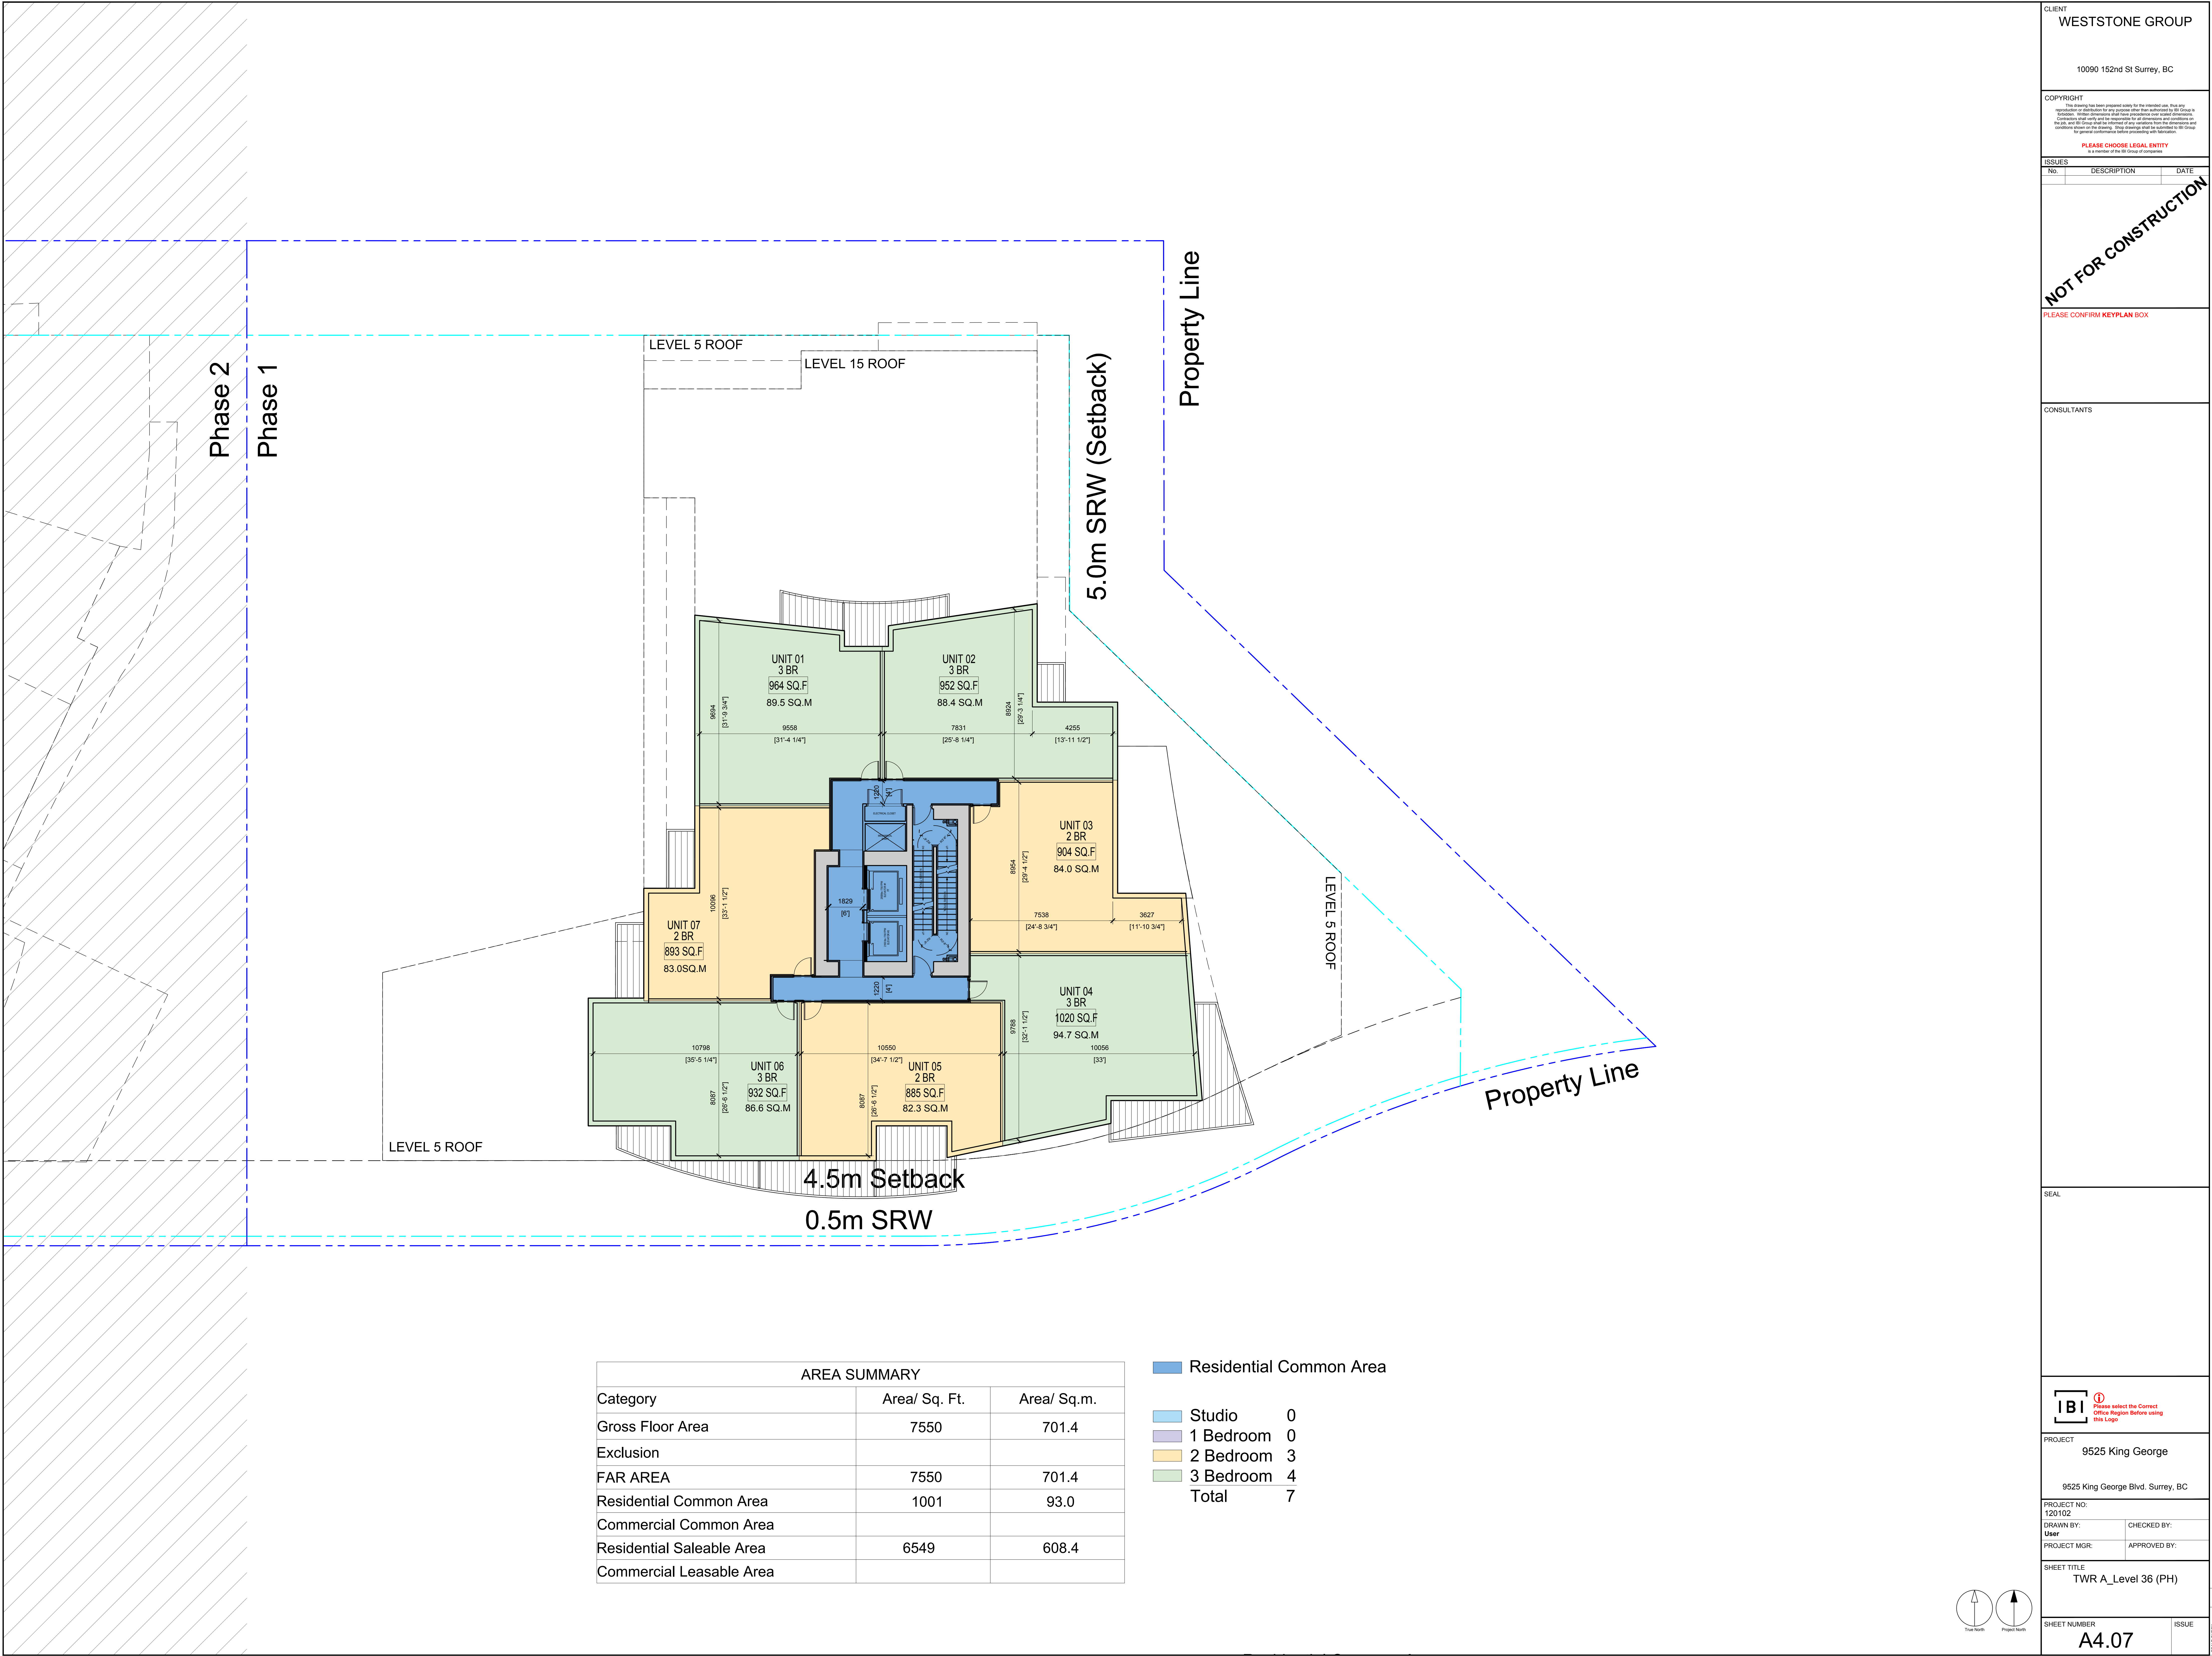

AREA SUMMARY		
Category	Area/ Sq. Ft.	Area/ Sq.m.
Gross Floor Area	7550	701.4
Exclusion		
FAR AREA	7550	701.4
Residential Common Area	1001	93.0
Commercial Common Area		
Residential Saleable Area	6549	608.4
Commercial Leasable Area		

- Residential Common Area
- Studio

0

1 Bedroom

0

2 Bedroom

3

3 Bedroom

4

Total

7

CLIENT
WESTSTONE GROUP

10090 152nd St Surrey, BC

COPYRIGHT

This drawing has been prepared solely for the intended use. This drawing is not to be used for any other purpose without the written consent of the architect. The architect is not responsible for any errors or omissions in this drawing. 

PLEASE CHOOSE LEGAL ENTITY

is a member of the BCI Group of companies

ISSUES

No.	DESCRIPTION	DATE

NOT FOR CONSTRUCTION

PLEASE CONFIRM KEYPLAN BOX

CONSULTANTS

SEAL

IBI

Please select the Correct Office Region Before using this Logo


PROJECT
9525 King George
9525 King George Blvd. Surrey, BC

PROJECT NO:
120102
DRAWN BY:
User
PROJECT MGR:
APPROVED BY:

SHEET TITLE
TWR A_Level 36 (PH)

SHEET NUMBER
A4.07

ISSUE

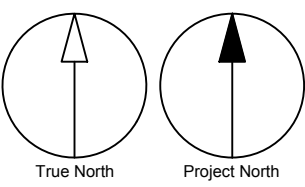


Phase 1

Property Line

AREA SUMMARY		
Category	Area/ Sq. Ft.	Area/ Sq.m.
Gross Floor Area	11920	1107.4
Exclusion		
FAR AREA	11920	1107.4
Residential Common Area	1575	146.3
Commercial Common Area		
Residential Saleable Area	10345	961.1
Commercial Leasable Area		

Micro Suite	2
1 BR Jr.	2
1 Bedroom	9
2 Bedroom	5
Total	18

SHEET NUMBER **A4.10** ISSUE

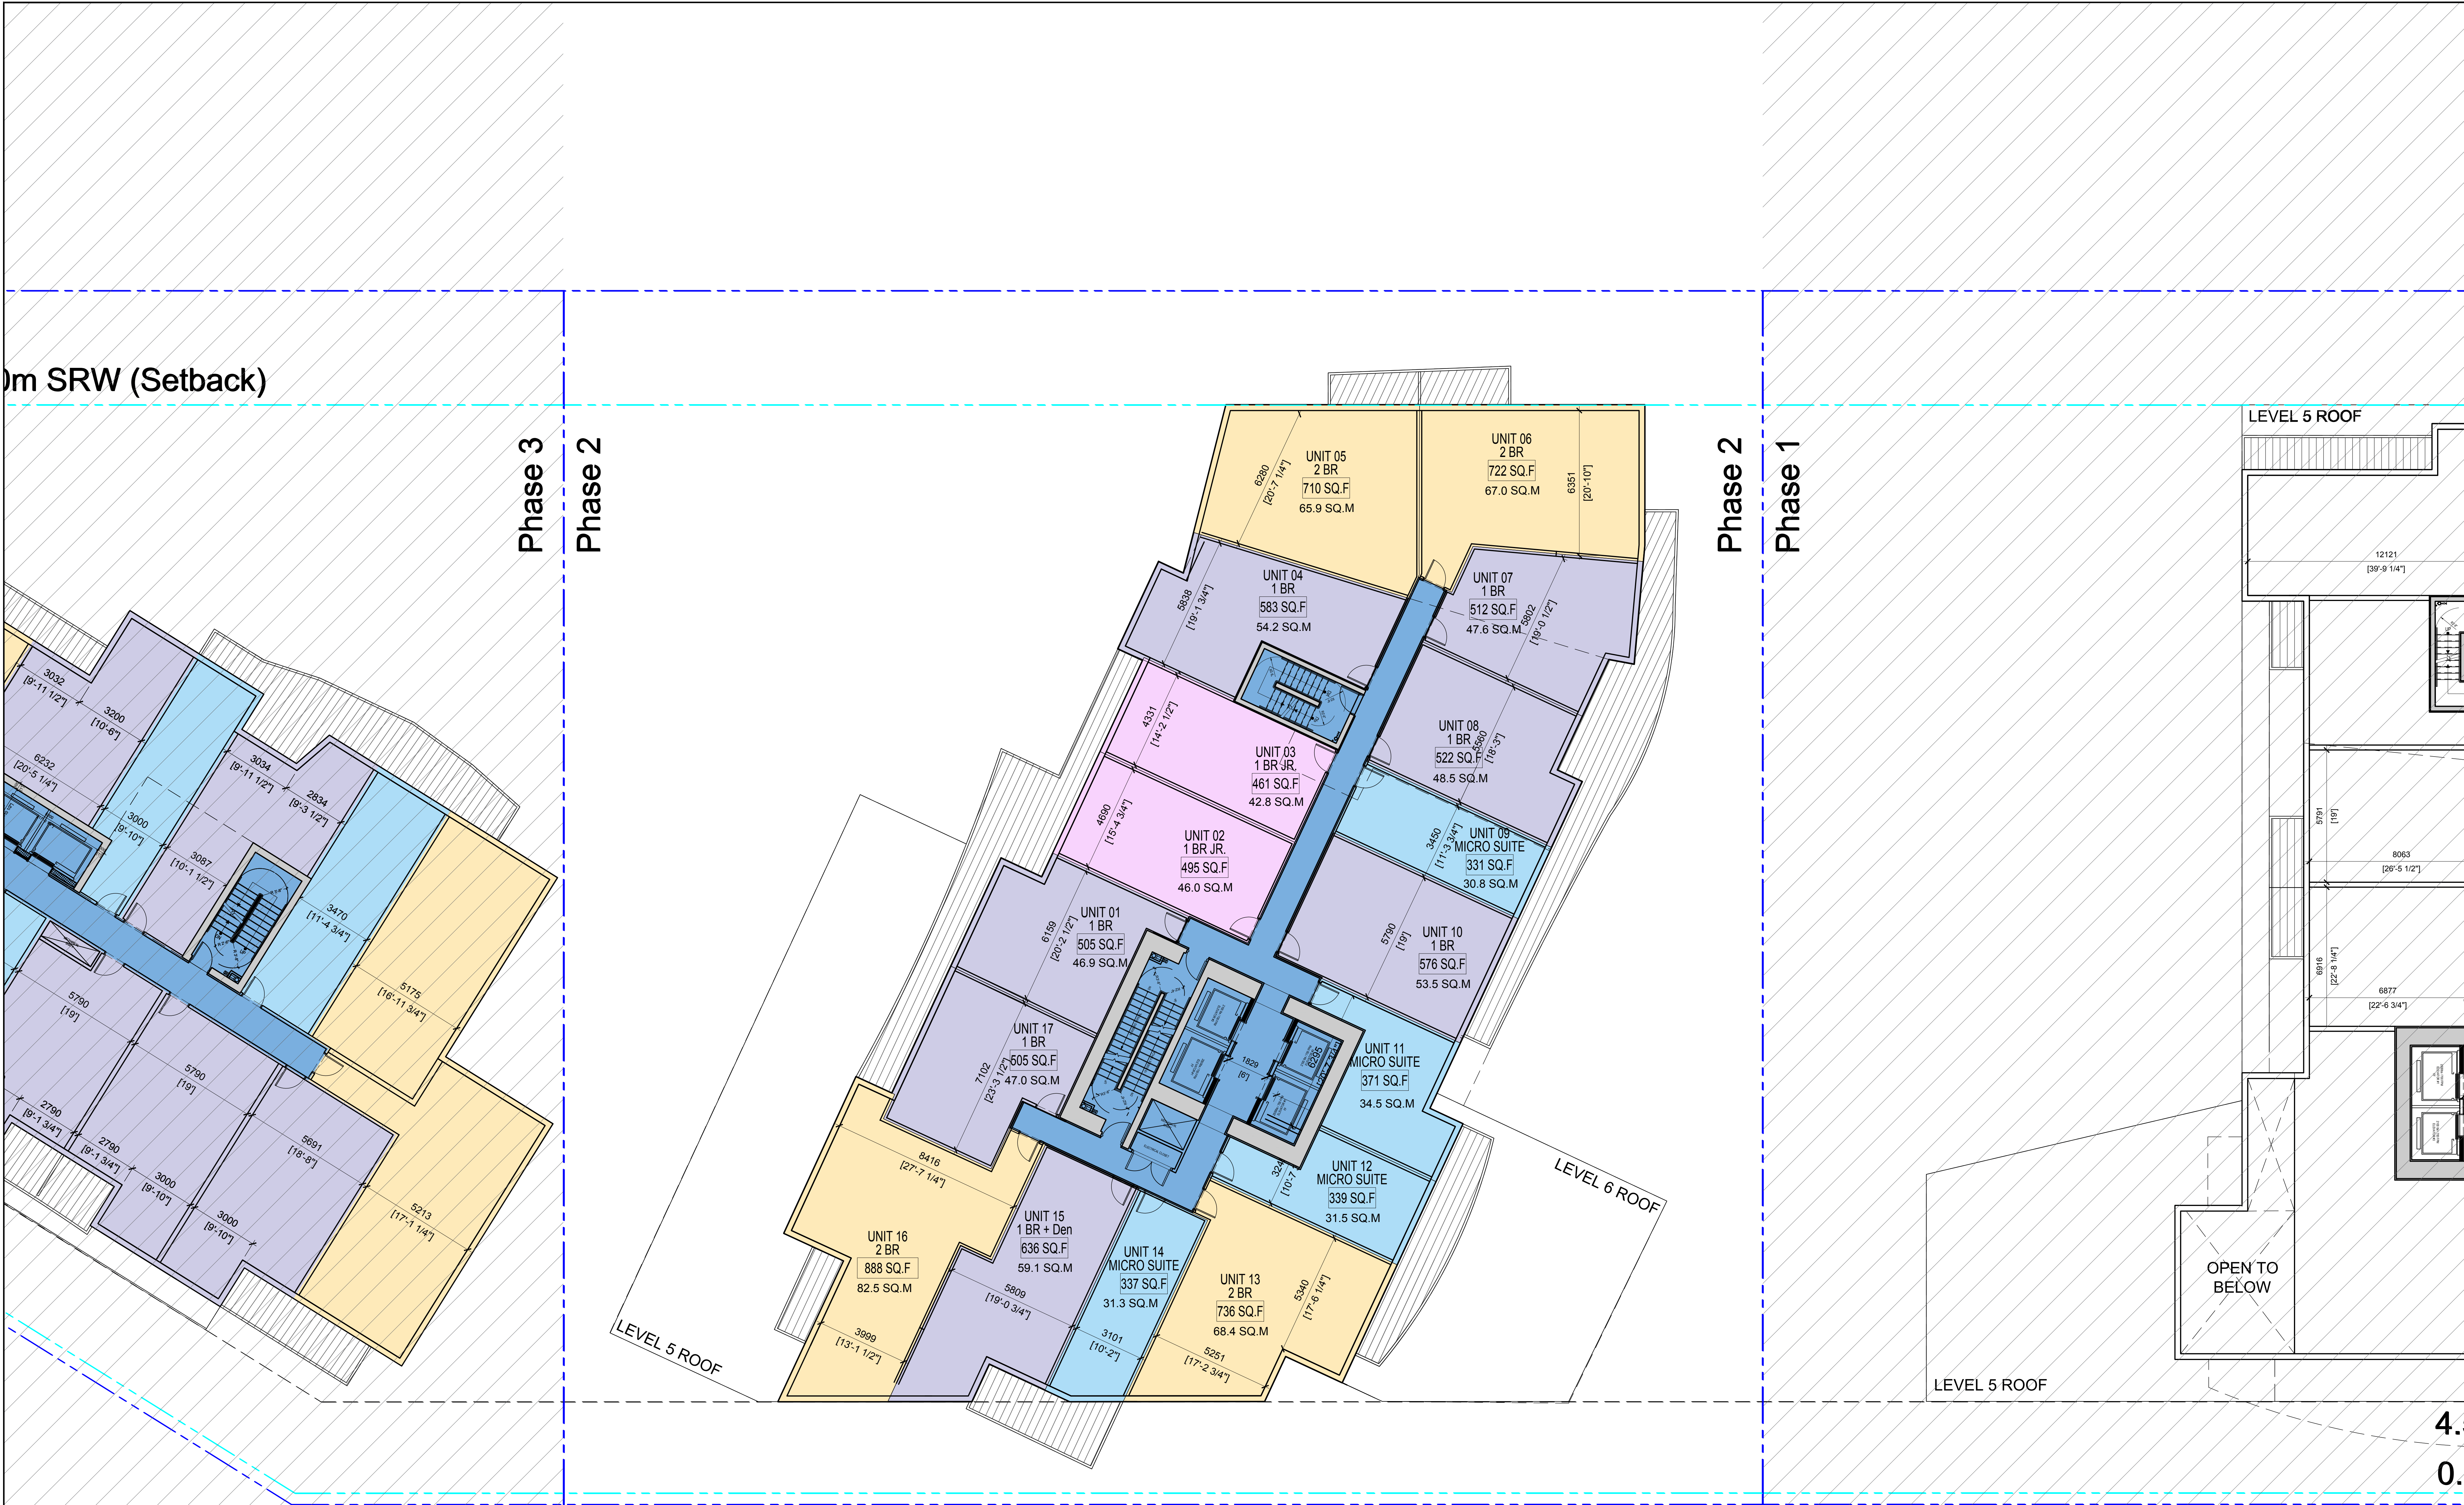

0m SRW (Setback)

Phase 3

Phase 2

Phase 2

Phase 1

Property Line

AREA SUMMARY		
Category	Area/ Sq. Ft.	Area/ Sq.m.
Gross Floor Area	10705	994.5
Exclusion		
FAR AREA	10705	994.5
Residential Common Area	1475	137.0
Commercial Common Area		
Residential Saleable Area	9230	857.5
Commercial Leasable Area		

Residential Common Area

- Micro Suite 4
- 1 BR Jr. 2
- 1 Bedroom 7
- 2 Bedroom 4
- Total 17

LEVEL 5 ROOF

LEVEL 6 ROOF

LEVEL 5 ROOF

OPEN TO BELOW

CLIENT

WESTSTONE GROUP

10090 152nd St Surrey, BC

COPYRIGHT

This drawing has been prepared solely for the intended use. This drawing is not to be used for any other purpose without the written consent of the architect. The architect is not responsible for any errors or omissions in this drawing. 

ISSUES

No.	DESCRIPTION	DATE
-----	-------------	------

PLEASE CHOOSE LEGAL ENTITY

Is a member of the B1 Group of companies

NOT FOR CONSTRUCTION

PLEASE CONFIRM KEYPLAN BOX

CONSULTANTS

SEAL

4.0.

IBI

Please select the Correct Office Region Before using this Logo

PROJECT

9525 King George

9525 King George Blvd. Surrey, BC

PROJECT NO:

120102

DRAWN BY:

User

CHECKED BY:

PROJECT MGR:

APPROVED BY:

SHEET TITLE

TWR B_L 07& 08

SHEET NUMBER

A4.11

ISSUE

True North

Project North

SHEET NUMBER A4.12	ISSUE
------------------------------	-------

Phase 1


LEV

LEVEL 5 ROOF

41

0.

Micro Suite	2
1 BR Jr.	1
1 Bedroom	4
2 Bedroom	4
Total	11

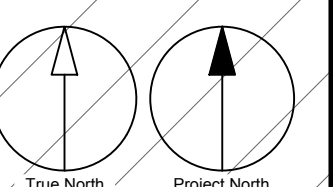

A4.13


Property Line

LEVEL 5 ROOF

UNIT 04
3 BR
919 SQ.F
85.4 SQ.M

 Residential Common Area
 Commercial Common Area

AREA SUMMARY		
Category	Area/ Sq. Ft.	Area/ Sq.m.
Gross Floor Area	7300.3	678.2
Exclusion		
FAR AREA	7300.3	678.2
Residential Common Area	892.5	82.9
Commercial Common Area		
Residential Saleable Area	6407.5	595.3
Commercial Leasable Area		

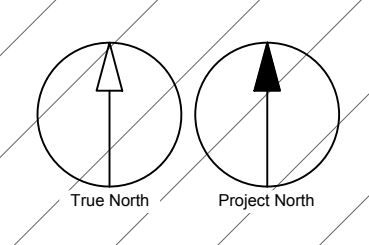[illegible]



CLIENT

WESTSTONE GROUP

10090 152nd St Surrey, BC

COPYRIGHT

The drawing has been prepared solely for the intended use. This drawing is not to be used for any other purpose without the written consent of the architect. The architect is not responsible for any errors or omissions in the drawing. 

ISSUES

No.	DESCRIPTION	DATE

NOT FOR CONSTRUCTION

PLEASE CONFIRM KEYPLAN BOX

CONSULTANTS

SEAL

IBI

Please select the Correct Office Region Before using this Logo

PROJECT

9525 King George

9525 King George Blvd. Surrey, BC

PROJECT NO:

120102

DRAWN BY:

User

CHECKED BY:

PROJECT MGR:

APPROVED BY:

SHEET TITLE

TWR C_L 07-09

SHEET NUMBER

A4.17

ISSUE

File Location: \\110102 - Innovations\5-Drawings\Sheet\TWR C_L 07-09.dwg User: User Date: 2021-03-17 10:08:00 AM Plot Date: 2021-03-17 10:08:00 AM Plot Scale: 1/8" = 1'-0" Plot Size: 11x17" Plot Orientation: Portrait



CLIENT

WESTSTONE GROUP

10090 152nd St Surrey, BC

COPYRIGHT

This drawing has been prepared solely for the intended use. Any other reproduction or distribution for any purpose other than that authorized by WS Group is prohibited. WS Group does not warrant the accuracy or completeness of the information contained herein and shall not be responsible for any errors or omissions. The user of this drawing shall be responsible for obtaining all necessary permits and approvals from the appropriate authorities. WS Group shall not be responsible for any damages or losses resulting from the use of this drawing.

PLEASE CHOOSE LEGAL ENTITY
is a member of the WS Group of companies

ISSUES		DATE
No.	DESCRIPTION	
NOT FOR CONSTRUCTION		
PLEASE CONFIRM KEYPLAN BOX		

CONSULTANTS

SEAL

IBI

Please select the Correct Office Region before using this Logo

PROJECT

9525 King George

9525 King George Blvd. Surrey, BC

PROJECT NO:
120102

DRAWN BY:
User

CHECKED BY:

PROJECT MGR:

APPROVED BY:

SHEET TITLE

View from South - 95th Ave.

SHEET NUMBER

A9.02

ISSUE

File Location: I:\20102_9525KingGeorge\9525KingGeorge\9525KingGeorge.dwg
Last Saved: March 18, 2021, 10:17 PM by Bellingham, Bellingham
Printed: Thursday, March 18, 2021, 10:17 PM by Bellingham, Bellingham